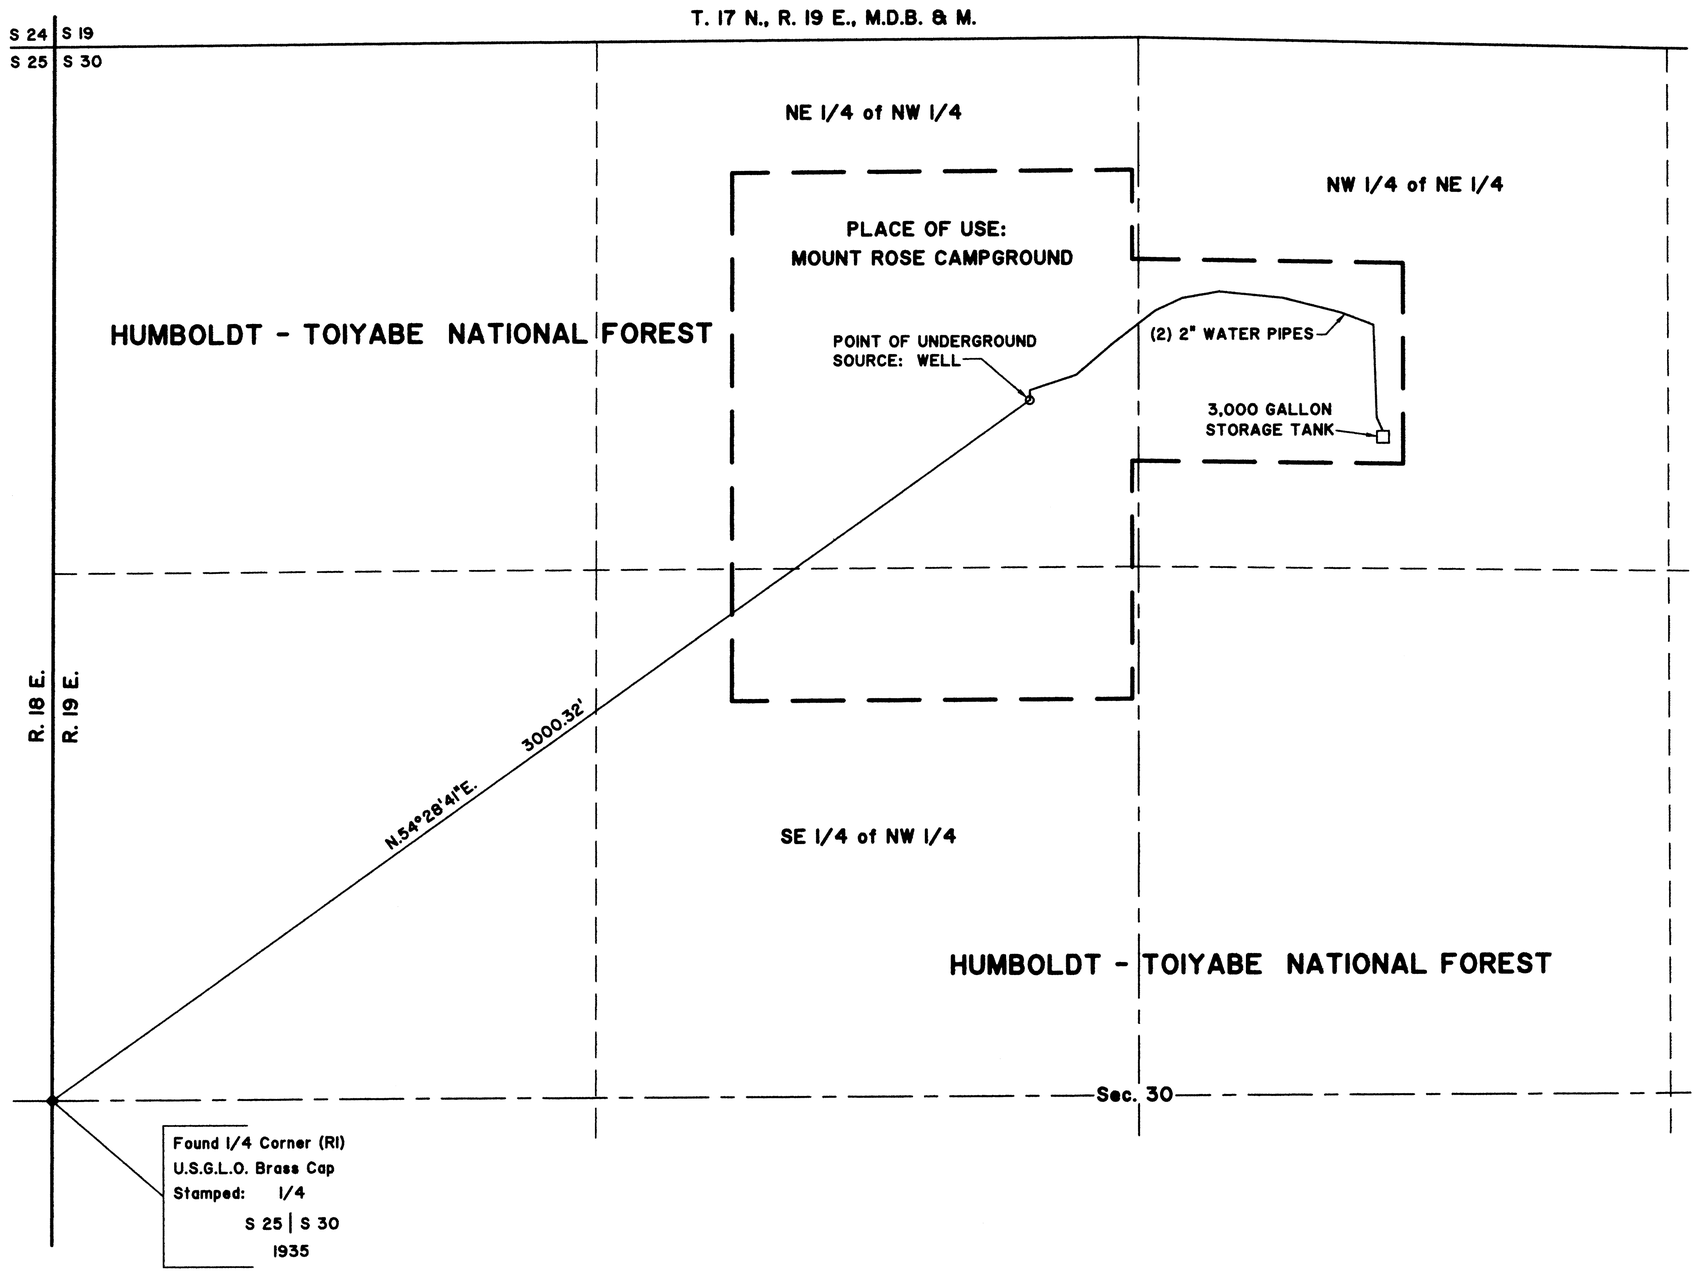

REFERENCE

R1) DEPENDENT RESURVEY AND COMPLETION SURVEY OF THE SOUTH AND WEST BOUNDARIES AND A PORTION OF THE SUBDIVISIONAL LINES COMPLETING THE SUBDIVISION OF T.17N., R.19E., MOUNT DIABLO MERIDIAN, NEVADA, BY CARL S. SWANHOLM FROM JUNE 28, 1935 TO JULY 25, 1945.

STATE OF NEVADA, } S.S.
COUNTY OF WASHOE

I, DOUGLAS A. POTTS, BEING FIRST DULY SWORN, DEPOSE AND SAY THAT THIS MAP, CONSISTING OF ONE SHEET, HAS BEEN CORRECTLY DRAWN TO THE DESIGNATED SCALE FROM FIELD NOTES OF A SURVEY MADE UNDER MY SUPERVISION AND DIRECTION, ON THE 7TH & 8TH DAYS OF JUNE 2010; THAT IT TRULY AND CORRECTLY REPRESENTS THE PROPOSED LOCATION AND EXTENT OF THE WORKS USED TO DIVERT WATER FROM AN UNDERGROUND SOURCE IN WASHOE COUNTY, BY THE HUMBOLDT-TOIYABE NATIONAL FOREST SERVICE FOR DOMESTIC PURPOSES.
THE LOCATION OF THE SOURCE, THE LAND AND THE EXTENT OF THE LANDS OWNED AND CONTROLLED BY APPLICANTS, UPON WHICH WATER IS TO BE APPLIED AND USED ARE FULLY AND CORRECTLY DESIGNATED HEREON.

PROFESSIONAL LAND SURVEYOR, STATE OF NEVADA
DOUGLAS A. POTTS
EXPIRES 12/31/10
No. 5716

Douglas A. Potts
DOUGLAS A. POTTS, P.L.S. No. 5716
STATE WATER RIGHT SURVEYOR No. 1249

SUBSCRIBED AND SWORN TO BEFORE ME ON THE 17th DAY OF June, 2010.

Cara L Johnson
NOTARY PUBLIC IN AND FOR Washoe, COUNTY, NEVADA.
MY COMMISSION EXPIRES: 9-22, 2011.

CARA L. JOHNSON
Notary Public - State of Nevada
Appointment Recorded in Washoe County
No: 03-84014-2 - Expires September 22, 2011

BASIS OF BEARINGS

1) THE BASIS OF BEARINGS AT THE 1/4 SECTION CORNER FOR THE EAST 1/4 S.25, (T.17N., R.18E.), AND THE WEST 1/4 S.30, (T.17N., R.19E.), ARE BASED UPON THE NEVADA STATE PLANE COORDINATE SYSTEM OF 1983, (WEST ZONE), AND WERE DETERMINED BY GLOBAL POSITIONING SYSTEM (GPS), CARRIER PHASE OBSERVATIONS ADJUSTED TO THE NATIONAL SPATIAL REFERENCE SYSTEM USING THE NATIONAL GEODETIC SURVEYS' (NGS), ON-LINE POSITIONING USER SERVICE (OPUS); REFERENCE FRAME: NORTH AMERICAN DATUM OF 1983 (NAD 1983, CORS 1996, EPOCH 2002.00).
2) THE CONVERGENCE ANGLE AT THE 1/4 SEC. CORNER FOR THE EAST 1/4 S.25, (T.17N., R.18E.), AND THE WEST 1/4 S.30, (T.17N., R.19E.), EQUALS -0°50'05.5340"; (TRUE BEARING = GRID BEARING + CONVERGENCE ANGLE).
3) ALL DISTANCES SHOWN ARE GROUND DISTANCES.

TRUE MERIDIAN

0 200 400 600 800 1000

SCALE: 1" = 200'

80016 CERTIFICATE NO. 19920 ISSUED 12-8-2015

REV 7-23-10

STATE ENGINEER'S USE

The manner of use was changed from "Domestic" to "Recreation" at Map Table to better describe the proposed use of water.

80016

FILED
JUL 27 2010
STATE ENGINEER'S OFFICE

2010 JUL 19 PM 2:12

MAP TO ACCOMPANY APPLICATION TO APPROPRIATE WATER FOR DOMESTIC USE BY THE HUMBOLDT-TOIYABE U.S. NATIONAL FOREST SERVICE FROM AN UNDERGROUND SOURCE IN WASHOE COUNTY, NEVADA.

DRAWN BY: H.K.DARROUGH; CHECKED BY: D.A.POTTS; DATE: 6/15/2010