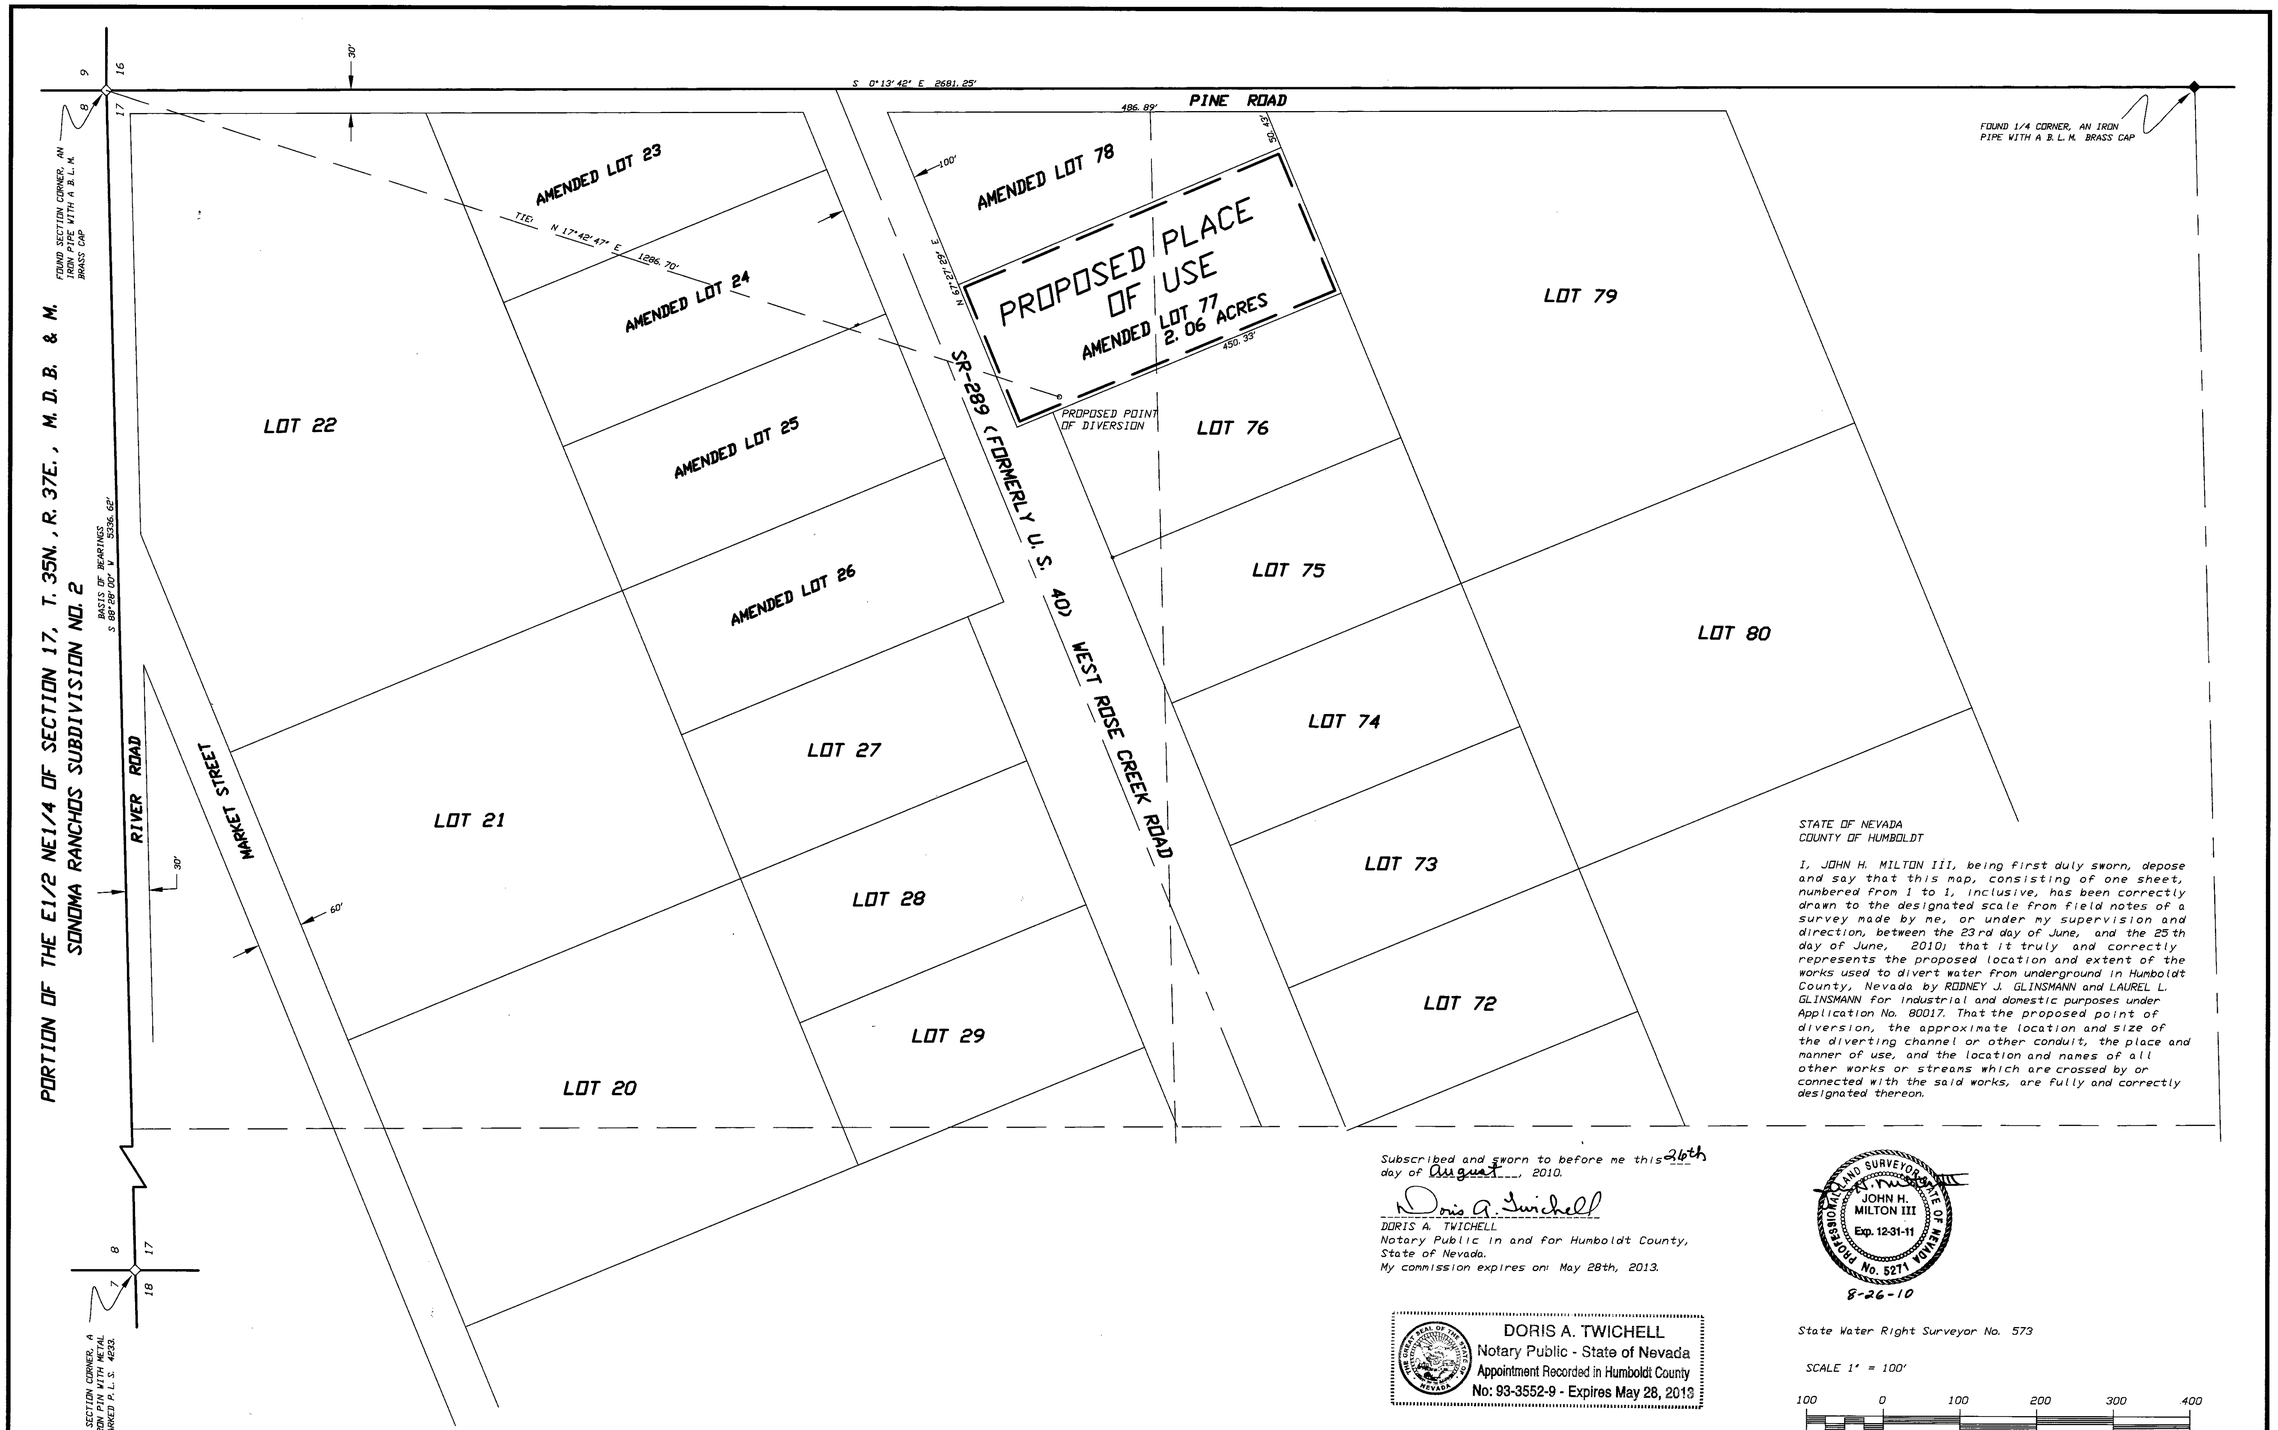

STATE OF NEVADA
COUNTY OF HUMBOLDT

I, JOHN H. MILTON III, being first duly sworn, depose and say that this map, consisting of one sheet, numbered from 1 to 1, inclusive, has been correctly drawn to the designated scale from field notes of a survey made by me, or under my supervision and direction, between the 23rd day of June, and the 25th day of June, 2010; that it truly and correctly represents the proposed location and extent of the works used to divert water from underground in Humboldt County, Nevada by RODNEY J. GLINSMANN and LAUREL L. GLINSMANN for industrial and domestic purposes under Application No. 80017. That the proposed point of diversion, the approximate location and size of the diverting channel or other conduit, the place and manner of use, and the location and names of all other works or streams which are crossed by or connected with the said works, are fully and correctly designated thereon.

Subscribed and sworn to before me this 26th day of August, 2010.

Doris A. Twichell

DORIS A. TWICHELL
Notary Public in and for Humboldt County, State of Nevada.
My commission expires on: May 28th, 2013.

DORIS A. TWICHELL
Notary Public - State of Nevada
Appointment Recorded in Humboldt County
No: 93-3552-9 - Expires May 28, 2013

PROFESSIONAL LAND SURVEYOR
JOHN H. MILTON III
Exp. 12-31-11
No. 5271
STATE OF NEVADA

8-26-10

State Water Right Surveyor No. 573

SCALE 1" = 100'

100 0 100 200 300 400

NOTES:

Basis of Bearings was taken from Parcel Map File Number 335811 prepared for H. Joel & Dorothy E. King, which was filed on August 14th, 1992 in the Office of the Humboldt County Recorder.

Indicates the boundary of the proposed place of use.

Desert Mountain Surveying
Land and Water Right Surveyors
146 West Second Street
WINNEMUCCA, NEVADA 89445 (775) 623-4414

STATE ENGINEER'S USE

JS 9-1-2010 Bar Scale off - but map ok.

80017
FILED
AUG 31 2010
STATE ENGINEER'S OFFICE

MAP TO ACCOMPANY APPLICATION NO. 80017 TO APPROPRIATE WATER

BY RODNEY J. AND LAUREL L. GLINSMANN

FROM UNDERGROUND SOURCE FOR INDUSTRIAL AND DOMESTIC USE IN HUMBOLDT COUNTY, NEVADA

80017