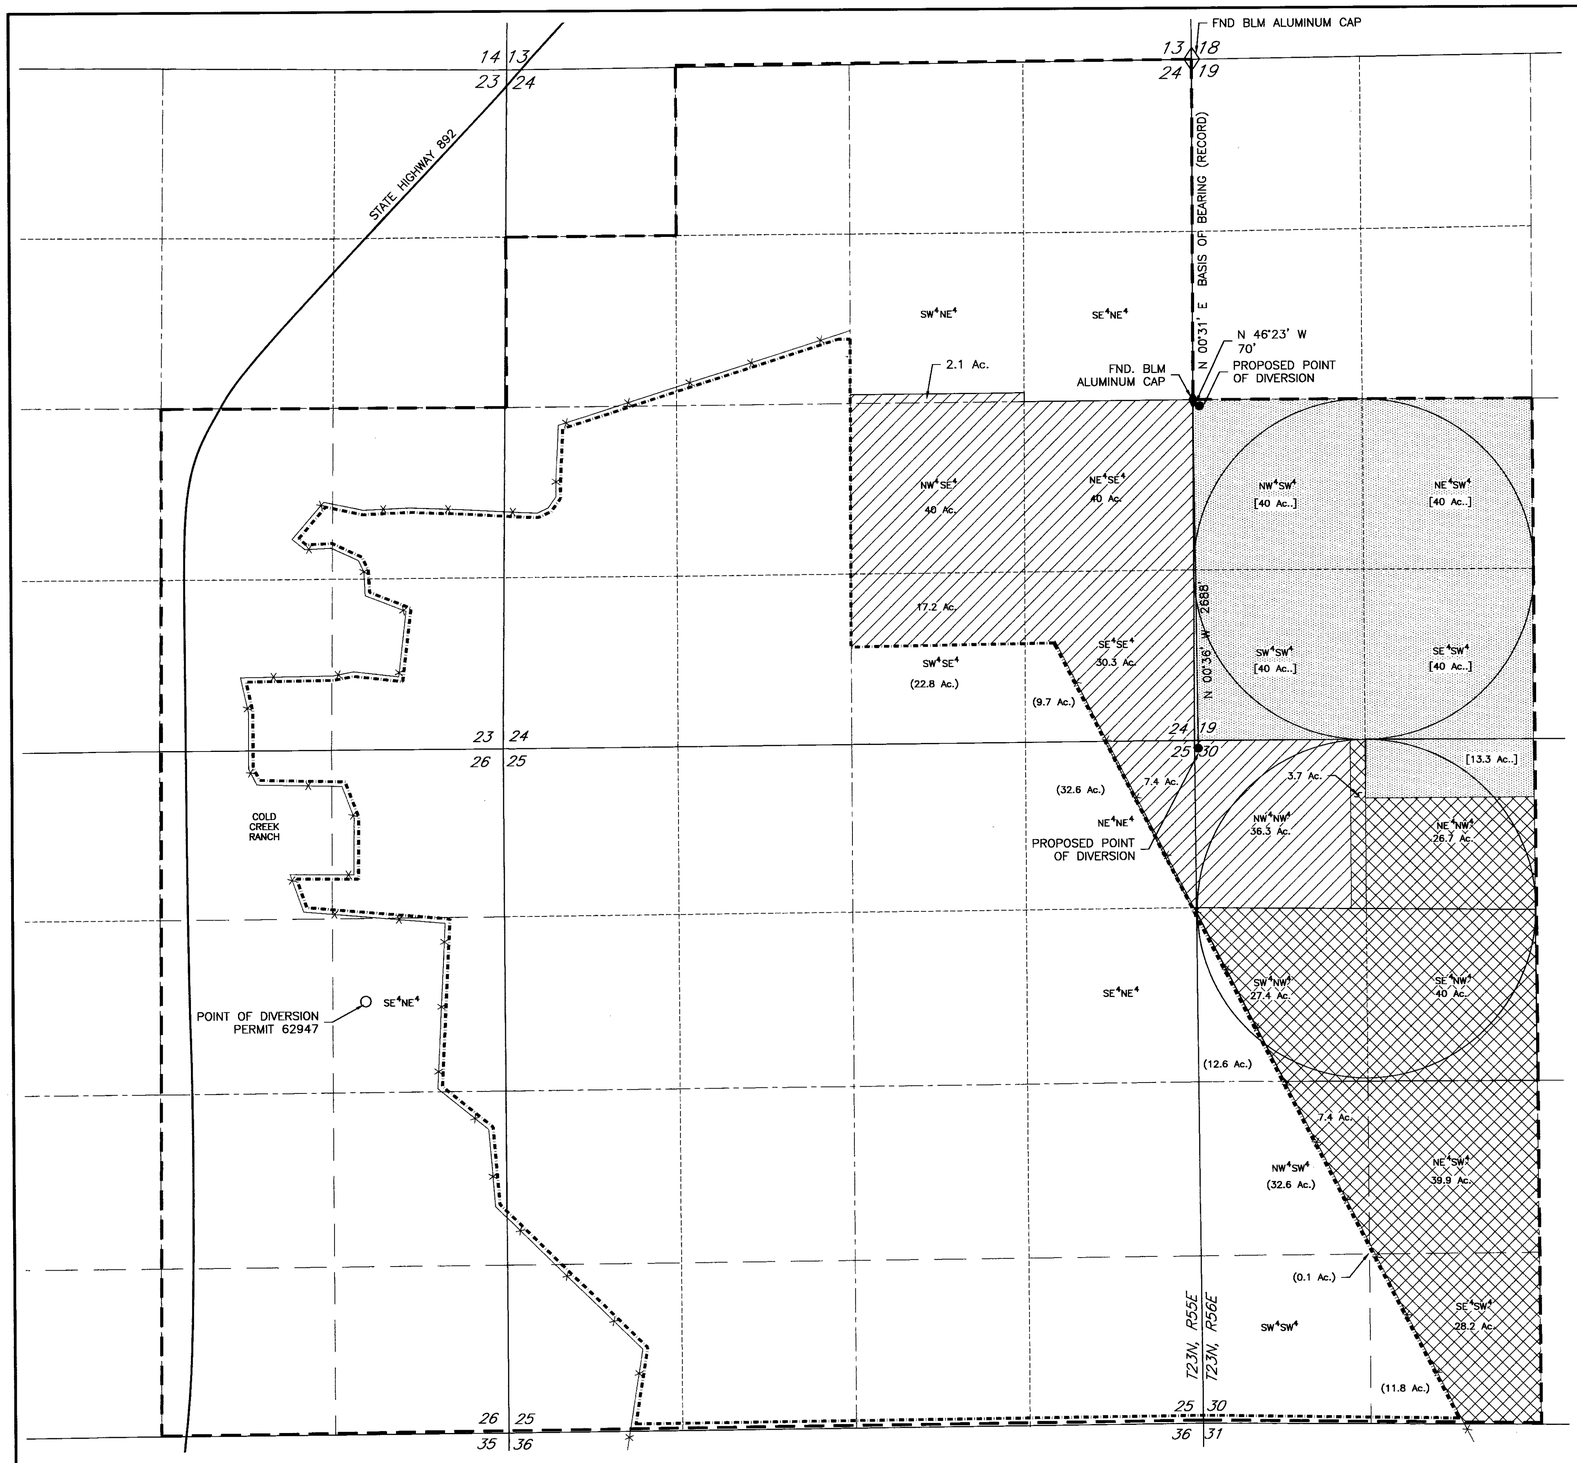

SHEET 1 OF 1

NORTH

STATE OF NEVADA
COUNTY OF CARSON CITY S.S.

I, BRUCE R. SCOTT, BEING FIRST DULY SWORN, DEPOSE AND SAY THAT THIS MAP, CONSISTING OF ONE SHEET, NUMBERED FROM 1 TO 1 INCLUSIVE, HAS BEEN CORRECTLY DRAWN TO THE DESIGNATED SCALE FROM FIELD NOTES OF A SURVEY UNDER MY SUPERVISION AND DIRECTION BETWEEN THE 9TH DAY OF SEPTEMBER, 2008, AND THE 15TH DAY OF JULY, 2010; THAT IT TRULY AND CORRECTLY REPRESENTS THE PROPOSED LOCATION AND EXTENT OF THE WORKS USED TO DIVERT WATER FROM UNDERGROUND SOURCES IN WHITE PINE COUNTY, NEVADA BY BARRICK GOLD U.S. INC. FOR IRRIGATION PURPOSES. THAT THE PROPOSED POINTS OF DIVERSION, THE APPROXIMATE LOCATION AND SIZE OF THE DIVERTING CHANNEL OR OTHER CONDUIT, ALL RESERVOIRS OR BASINS, AND THE LOCATION AND NAMES OF ALL OTHER WORKS WHICH WILL CROSS OR CONNECT WITH THE PROPOSED WORKS, AND THE BOUNDARY OF ALL LANDS, SHOWING BY 40-ACRE SUBDIVISIONS THE AREAS PROPOSED TO BE SERVED, ARE FULLY AND CORRECTLY DESIGNATED THEREON.

Bruce R. Scott

STATE WATER RIGHT SURVEYOR NO. 427

PROFESSIONAL LAND SURVEYOR STATE OF NEVADA
7/20/10
BRUCE R. SCOTT
EXP. 6/30/12
No. 3579

SUBSCRIBED AND SWORN TO BEFORE ME THIS 22nd DAY OF July, 2010.
BY: BRUCE R. SCOTT

Shawnee L. Clayson

NOTARY PUBLIC IN AND FOR LYON COUNTY, NEVADA

MY COMMISSION EXPIRES: January 11, 2014

SHAWNEE L. CLAYSON
NOTARY PUBLIC
STATE OF NEVADA
APPT. No. 10-1211-12
MY APPT. EXPIRES JANUARY 11, 2014

BASIS OF BEARING:

THE EAST LINE OF THE NORTHEAST ONE-QUARTER OF SECTION 24, T.23 N., R.55 E. AS SHOWN ON BUREAU OF LAND MANAGEMENT DEPENDENT RESURVEY AND SURVEY PLAT FOR T.23 N., R.55 E., APPROVED MARCH 14, 1986 (N. 00°31' E.).

NOTE:

USE MAP ON FILE AT THE DIVISION OF WATER RESOURCES UNDER APPLICATION 62947 TO SUPPORT THE EXISTING POINT OF DIVERSION.

LEGEND

- EXISTING PLACE OF USE PERMIT 62947
- EXISTING PLACE OF USE PROOF 01077
- PROPOSED PLACE OF USE, 130 AC. PIVOT
- PERMIT 62947 ACREAGE STRIPPED BY PERMIT 77346
- PERMIT 62947 ACREAGE TO BE STRIPPED FOR SW1/4 SEC. 19 PIVOT
- PERMIT 62947 ACREAGE TO BE STRIPPED FOR NW1/4 SEC. 30 PIVOT
- (4.8 Ac.) ACRES UNDER PROOF 01077
- [40 Ac..] ACRES UNDER PERMIT 62947 STRIPPED BY PERMIT 77346

0 300 600 1200 1800 2400

SCALE: 1"=600'

212 ELKS POINT ROAD, STE. 443
P.O. BOX 11796
ZEPHYR COVE, NEVADA 89448
PHONE: 775-588-7500

340 N. MINNESOTA STREET
CARSON CITY, NEVADA 89703
PHONE: 775-883-1600 FAX: 775-883-1656
WEB SITE: www.rci-nv.com

ENGINEERING · PLANNING · RESOURCE MANAGEMENT
RESOURCE CONCEPTS, INC.

JOB NO.	06215.1
DATE	7/16/10
DRAWN	FRB
CHECKED	CW
REVISED	

PROPOSED POINTS OF DIVERSION AND PLACES OF USE WITHIN A PORTION OF SECTION 19 AND A PORTION OF SECTION 30, T.23 N., R.56 E., M.D.M.

STATE ENGINEER'S USE

80020T, 80021T, 80022
80023, 80024, 80025

FILED
JUL 23 2010
STATE ENGINEER'S OFFICE

2010 JUL 23 AM 9:02

MAP

TO ACCOMPANY APPLICATION TO CHANGE THE POINT OF DIVERSION AND PLACE OF USE OF A PORTION UNDER PERMIT NO. 62947 FOR IRRIGATION USE
BY

Barrick Gold U.S. Inc.

FROM AN UNDERGROUND SOURCE IN WHITE PINE COUNTY, NEVADA

80025 80024 80023 80022 80021T 80020T