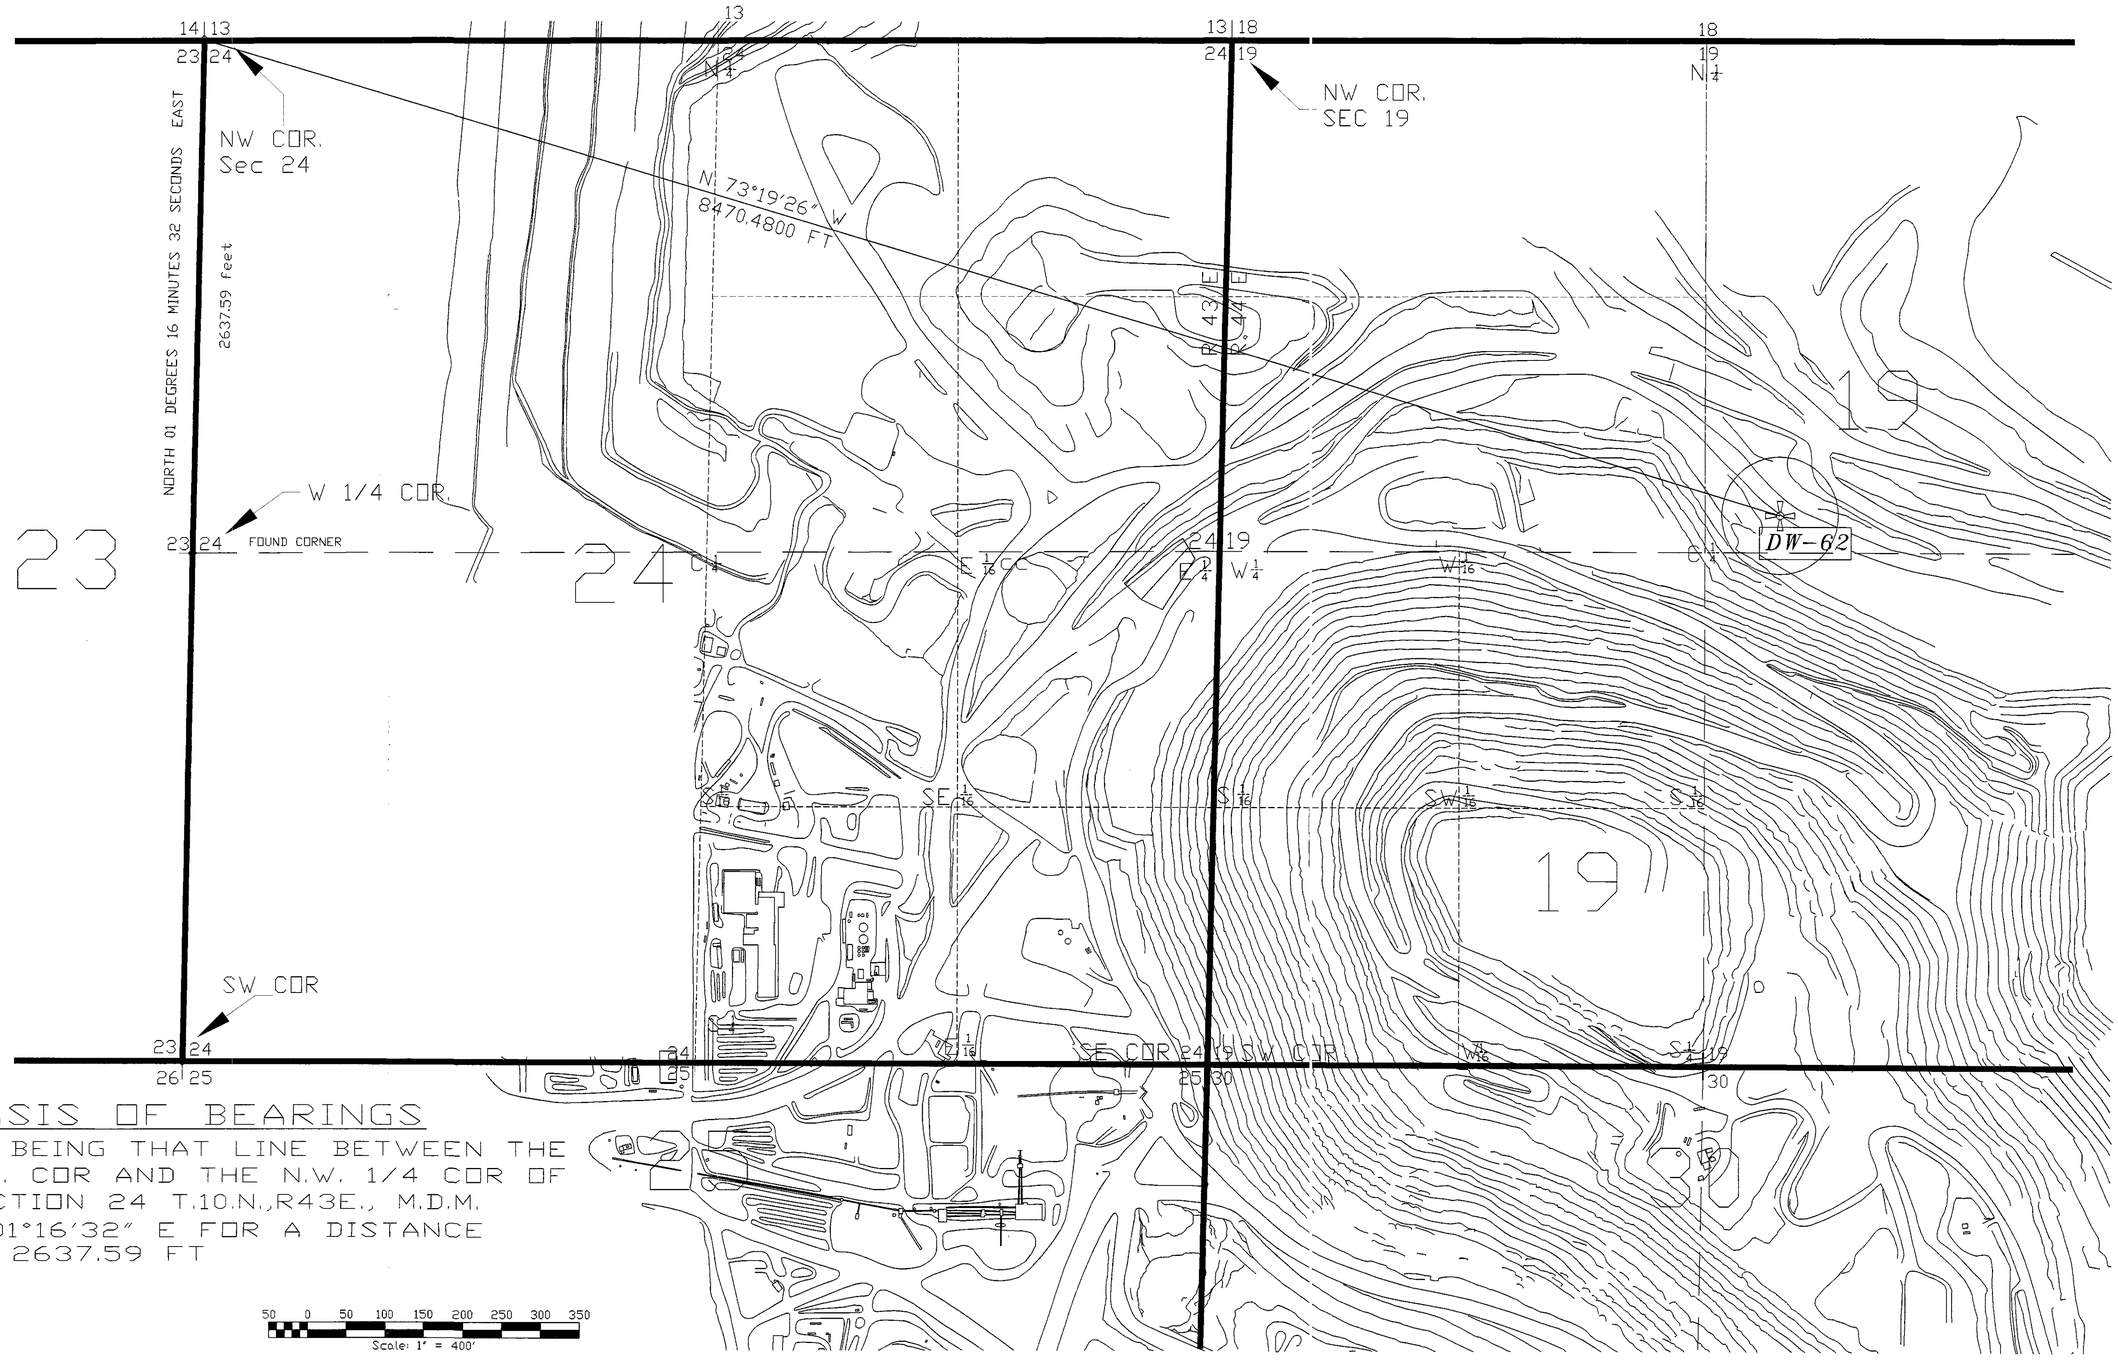

ROUND MOUNTAIN GOLD CORPORATION

SMOKY VALLEY COMMON OPERATION

STATE ENGINEER'S USE

1. BASIS OF BEARING SHOULD BE BETWEEN NW CORNER AND W/4 CORNER OF SECTION 24, T10N, R43E, MDM DTE 8/3/2010
2. SCALE OF MAP 1" = 400', SCALE IS LABELLED 1" = 400' BUT INCREMENTS ON SCALE INDICATE 1" = 100'

FILED
AUG 04 2010
STATE ENGINEER'S OFFICE

Map to accompany application to temporarily change point of diversion, and place and manner of use of a portion of water to include mining activities (including reclamation), milling, and dewatering from an underground source associated with Certificate 3831 Permit #12442.
DW 62 NEW LOCATION

ROUND MOUNTAIN GOLD CORP, HOMESTAKE NEVADA CORP, BARGOLD CORP DBA SMOKY VALLEY COMMON OPERATION, NYE COUNTY

82007T 80964T 80064T