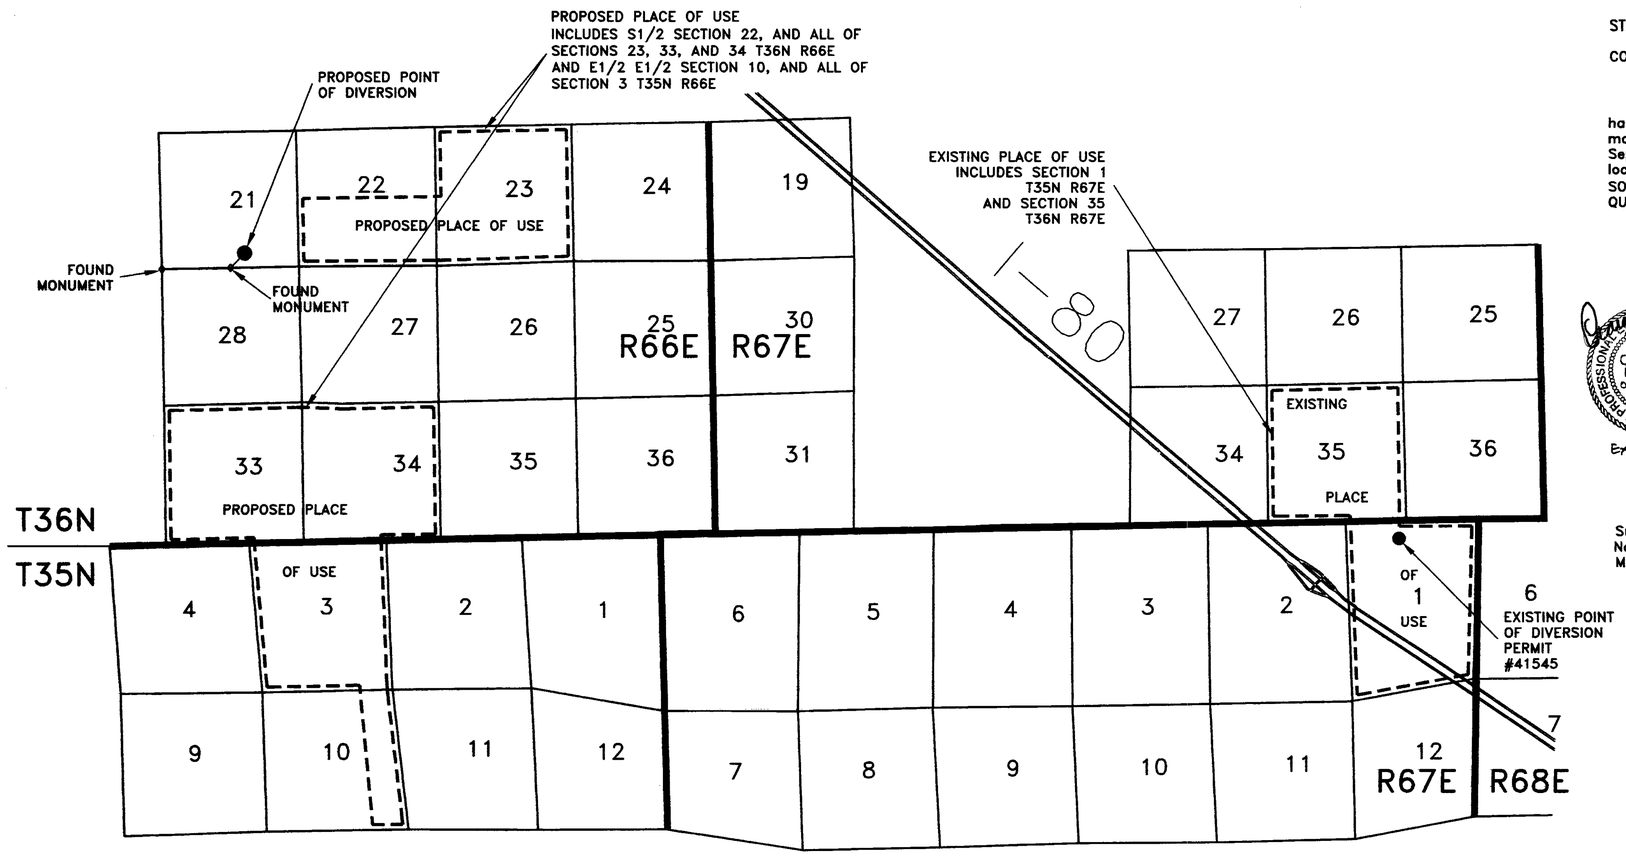

STATE OF NEVADA } SS
COUNTY OF ELKO

I, Craig G. Neeley, being first duly sworn, depose and say that this map has been correctly drawn to the designated scale from field notes of a survey made by me, or under my supervision and direction on the 24th day of September, 2010, and that it truly and correctly represents the proposed location and extent of the works used to divert water from an UNDERGROUND SOURCE in ELKO COUNTY, NEVADA by FRONTEER DEVELOPMENT (USA) INC. for QUASI-MUNICIPAL AND DOMESTIC PURPOSES.

PROFESSIONAL ENGINEER - STATE OF NEVADA
CRAIG G. NEELEY
09/29/2010
CIVIL
No. 13542

Exp. 12/31/2011

State Water Right Surveyor No. 1084

Subscribed and sworn to before me this 28th day of September 2010.
Notary Public in and for Davis County, Utah.
My commission expires January 14, 2013.

Notary Public

Notary Public
PEGGY GUSTAFSON
Commission #671664
My Commission Expires
January 14, 2013
Utah

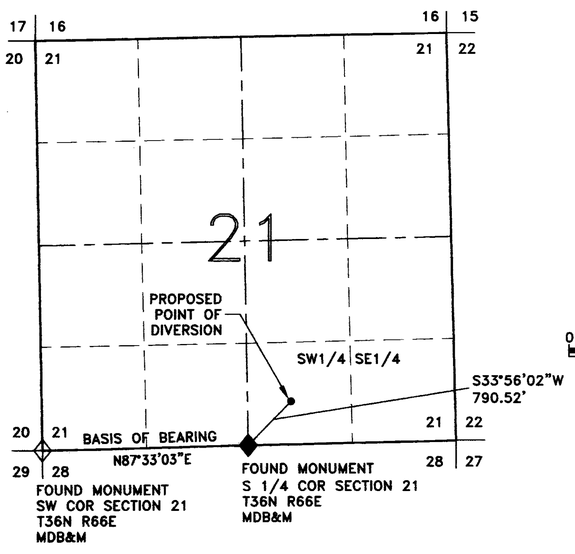

0 1,000 2,000 9,000
Scale in Feet

0 3,000 6,000 9,000
Scale in Feet

AQUA ENGINEERING, INC.
533 W. 2600 S., SUITE 275 BOUNTIFUL, UT 84010
PHONE (801) 299-1327 FAX (801) 299-0153

STATE ENGINEER'S USE

REL 10-7-10
Bar scale for POD should read 0...1000....2000...3000
Appl. 80171T changes "a portion" of P. 41545

80171T

FILED
SEP 29 2010
STATE ENGINEER'S OFFICE

MAP TO ACCOMPANY TEMPORARY APPLICATION TO CHANGE POINT OF DIVERSION AND PLACE OF USE UNDER PERMIT 41545

FOR QUASI-MUNICIPAL AND DOMESTIC USE
FRONTEER DEVELOPMENT (USA) INC.
FROM UNDERGROUND SOURCES

ELKO COUNTY, NEVADA

SGS 09/27/2010 W:\Wendover\Water\Goshute Valley\Fronteer Aquifer Test\Long Canyon Ex Well\Water Rights Change Applications\water right diversions 2010\WATER RIGHT MAP 41545.DWG

80171T