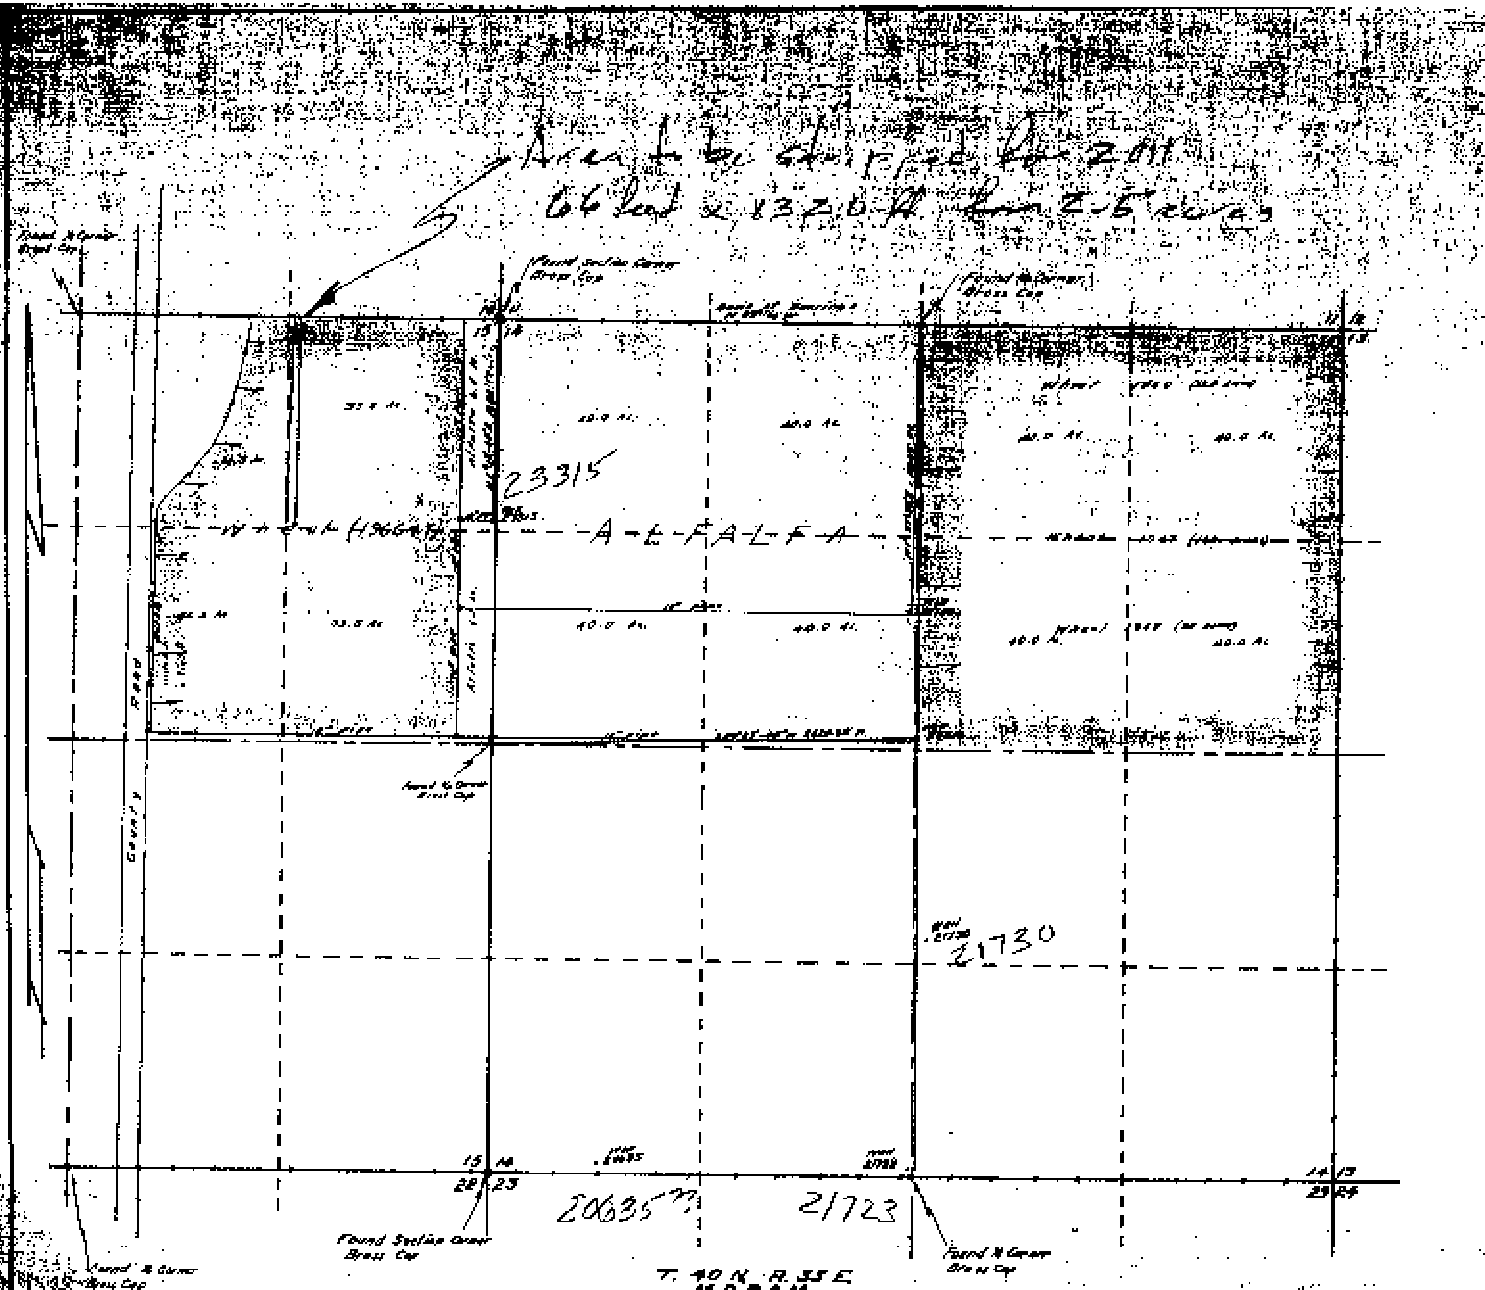

STATE of NEVADA
COUNTY of HUMBOLDT } ss.

I, J.P. Caldwell, being first duly sworn, depose and say that this map has been correctly drawn to the designated scale from field notes of a survey made by me on the 9th day of December, 1960 that it truly and correctly represents the location and extent of the works used to divert water from Underground in Humboldt County, by George Dewey McDonough for Irrigation & Domestic purposes under Application No. 21722, 23315 & 23316. That the diverting channel, location and description of all measuring devices, the location and extent of lands owned or controlled by the applicant upon which water applied for under application No. 21722, 23315 & 23316 is used, together with the area and kind of culture in each 40-acre subdivision, and the location and names of all other works or streams which are crossed by or connected with said works are fully and correctly designated thereon.

J.P. Caldwell
State Water Right Surveyor No. 276

Subscribed and sworn to before me this 10th day of December, 1960.

[signature]

Scale 1" = 400

21722 CERTIFICATE No. 7364 ISSUED
23315 CERTIFICATE No. 7341 ISSUED
23316 CERTIFICATE No. 7465 ISSUED 10-26-70

MAP TO ACCOMPANY PROOF OF BENEFICIAL USE

UNDER APPLICATION 21722, 23315, 23316
BY George Dewey McDonough
FOR Irrigation & Domestic
FROM Underground
IN Humboldt County

23316 23315 21722

80255 T