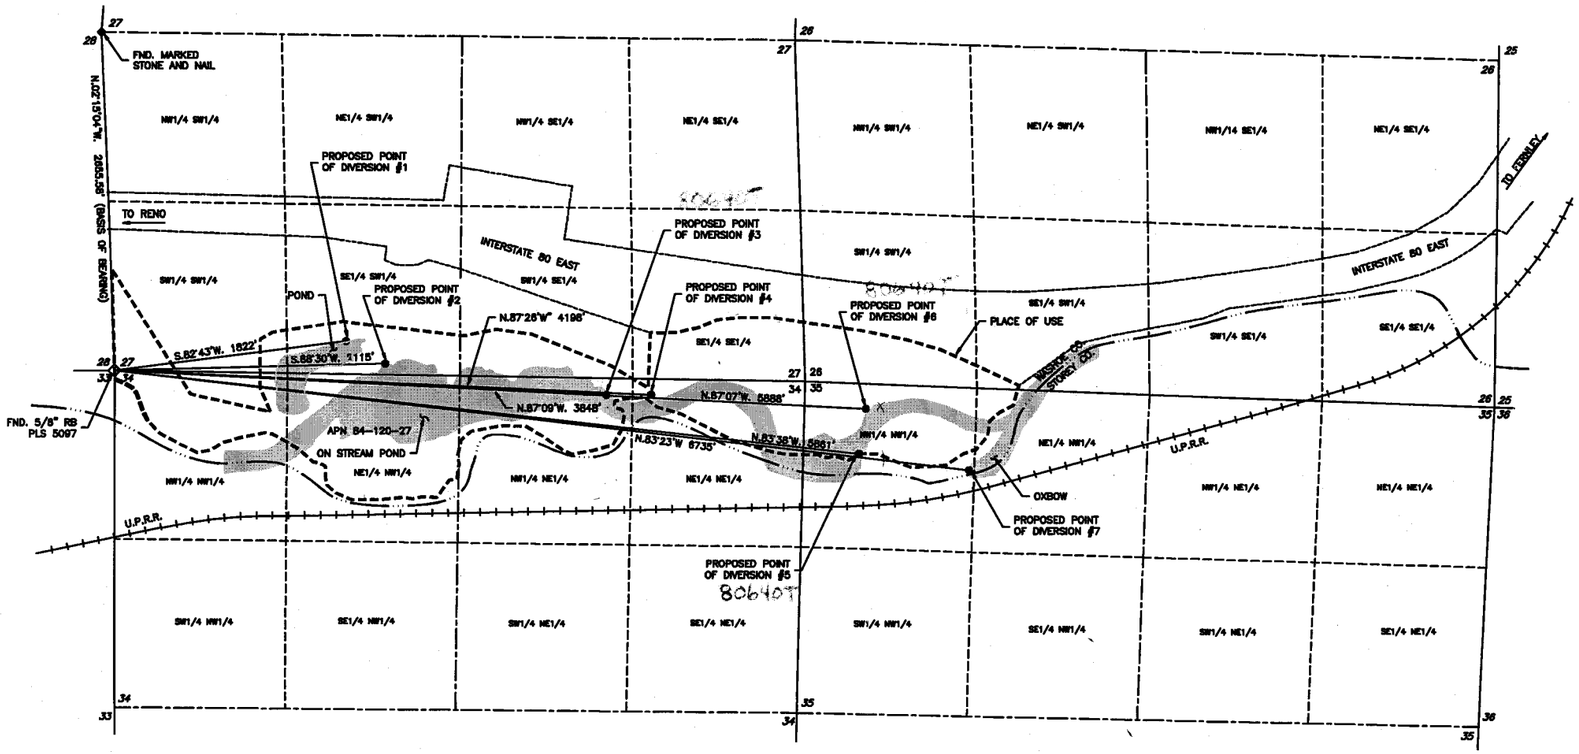

SHEET 1 OF 1

POINTS OF DIVERSION AND PLACE OF USE
PORTIONS OF SECTIONS 26, 27, 34 AND 35, T.20 N., R.22 E., M.D.M.

LEGEND

- PLACE OF USE BOUNDARY WASHOE COUNTY APN 084-120-27
- WASHOE COUNTY/STOREY COUNTY BOUNDARY PER WASHOE COUNTY APN PLAT 084-12
- INTERSTATE HWY 80 R.O.W. PER WASHOE COUNTY APN PLAT 084-12
- UNION PACIFIC RAILROAD LOCATION PER WASHOE COUNTY APN PLAT 084-12
- CURRENT RIVER CHANNEL

0 250 500 1000 1500 2000
SCALE: 1"=500'

STATE OF NEVADA
COUNTY OF CARSON CITY S.S.

I, BRIAN A. RANDALL, BEING FIRST DULY SWORN, DEPOSE AND SAY THAT THIS MAP, CONSISTING OF ONE SHEET, HAS BEEN CORRECTLY DRAWN TO THE DESIGNATED SCALE FROM RECORD INFORMATION ON FILE AT THE DIVISION OF WATER RESOURCES AND FROM FIELD NOTES OF A SURVEY CONDUCTED UNDER MY SUPERVISION ON MARCH 24, 2010; THAT IT TRULY AND CORRECTLY REPRESENTS THE PROPOSED LOCATION AND EXTENT OF THE WORKS USED TO DIVERT WATER FROM THE TRUCKEE RIVER IN WASHOE COUNTY, NEVADA BY THE BOARD OF REGENTS, UNIVERSITY OF NEVADA SYSTEM FOR PURPOSES AS DECREED. THAT THE PROPOSED POINT OF DIVERSION, THE APPROXIMATE LOCATION AND SIZE OF THE DIVERTING CHANNEL OR OTHER CONDUIT, THE PLACE AND MANNER OF USE, AND THE LOCATION AND NAMES OF ALL OTHER WORKS OR STREAMS WHICH ARE CROSSED BY OR CONNECTED WITH THE SAID PLACE OF USE, ARE FULLY AND CORRECTLY DESIGNATED THEREON.

REGISTERED PROFESSIONAL ENGINEER · STATE OF NEVADA · BRIAN A. RANDALL · EXP. 12-31-11 · CIVIL · No. 4985

STATE WATER RIGHT SURVEYOR NO. 605

SUBSCRIBED AND SWORN TO BEFORE ME ON THIS _____DAY OF _____, 2010.
BY BRIAN A. RANDALL

NOTARY PUBLIC IN AND FOR CARSON CITY

MY COMMISSION EXPIRES: _____

SHANNEL L. CLAYSON · NOTARY PUBLIC · STATE OF NEVADA · APPT. NO. 04-94012-12 · MY APPT. EXPIRES JANUARY 12, 2014

BASIS OF BEARING
THE WEST LINE OF THE SOUTHWEST 1/4 OF SEC.27, T. 20 N., R.22 E., M.D.M.
PER PARCEL MAP FOR ROCK WEST, LLC, FILE NO. 3547866, WASHOE COUNTY RECORDER.

NOTES:

TRUCKEE RIVER CURRENT CHANNEL ALIGNMENT BASED ON AERIAL PHOTOGRAMMETRY OF PROJECT SITE BY THE NATURE CONSERVANCY, AS CONFIRMED BY MARCH 24, 2010 FIELD SURVEY OF PROPOSED POINTS OF DIVERSION LOCATED ADJACENT TO EXISTING RIVER CHANNEL.

POD's for 80640T
#3, #5, #6 KCS

STATE ENGINEER'S USE

FILED
MAR 02 2011
STATE ENGINEER'S OFFICE

MAP

TO CHANGE THE POINT OF DIVERSION AND PLACE OF USE OF A PORTION UNDER CLAIM 601 OF THE TRUCKEE RIVER DECREE FOR PURPOSES AS DECREED
BY

The Board of Regents
University of Nevada System

FROM THE WATERS OF THE TRUCKEE RIVER IN WASHOE COUNTY, NEVADA

ENGINEERING · PLANNING · RESOURCE MANAGEMENT
RESOURCE CONCEPTS, INC.
340 N. MINNESOTA STREET
CARSON CITY, NEVADA 89703
PHONE (775) 883-1600 · FAX (775) 883-1656
WEB SITE: WWW.RCI-NV.COM
216 ELKO POINT ROAD, STE. 440
P.O. BOX 11710
ELKO, NEVADA 89803
PHONE (775) 738-9860

JOB NO.	10-120.1
DATE	3/31/10
DRAWN	MLM
CHECKED	BAR
REVISED	

80640T

80640T