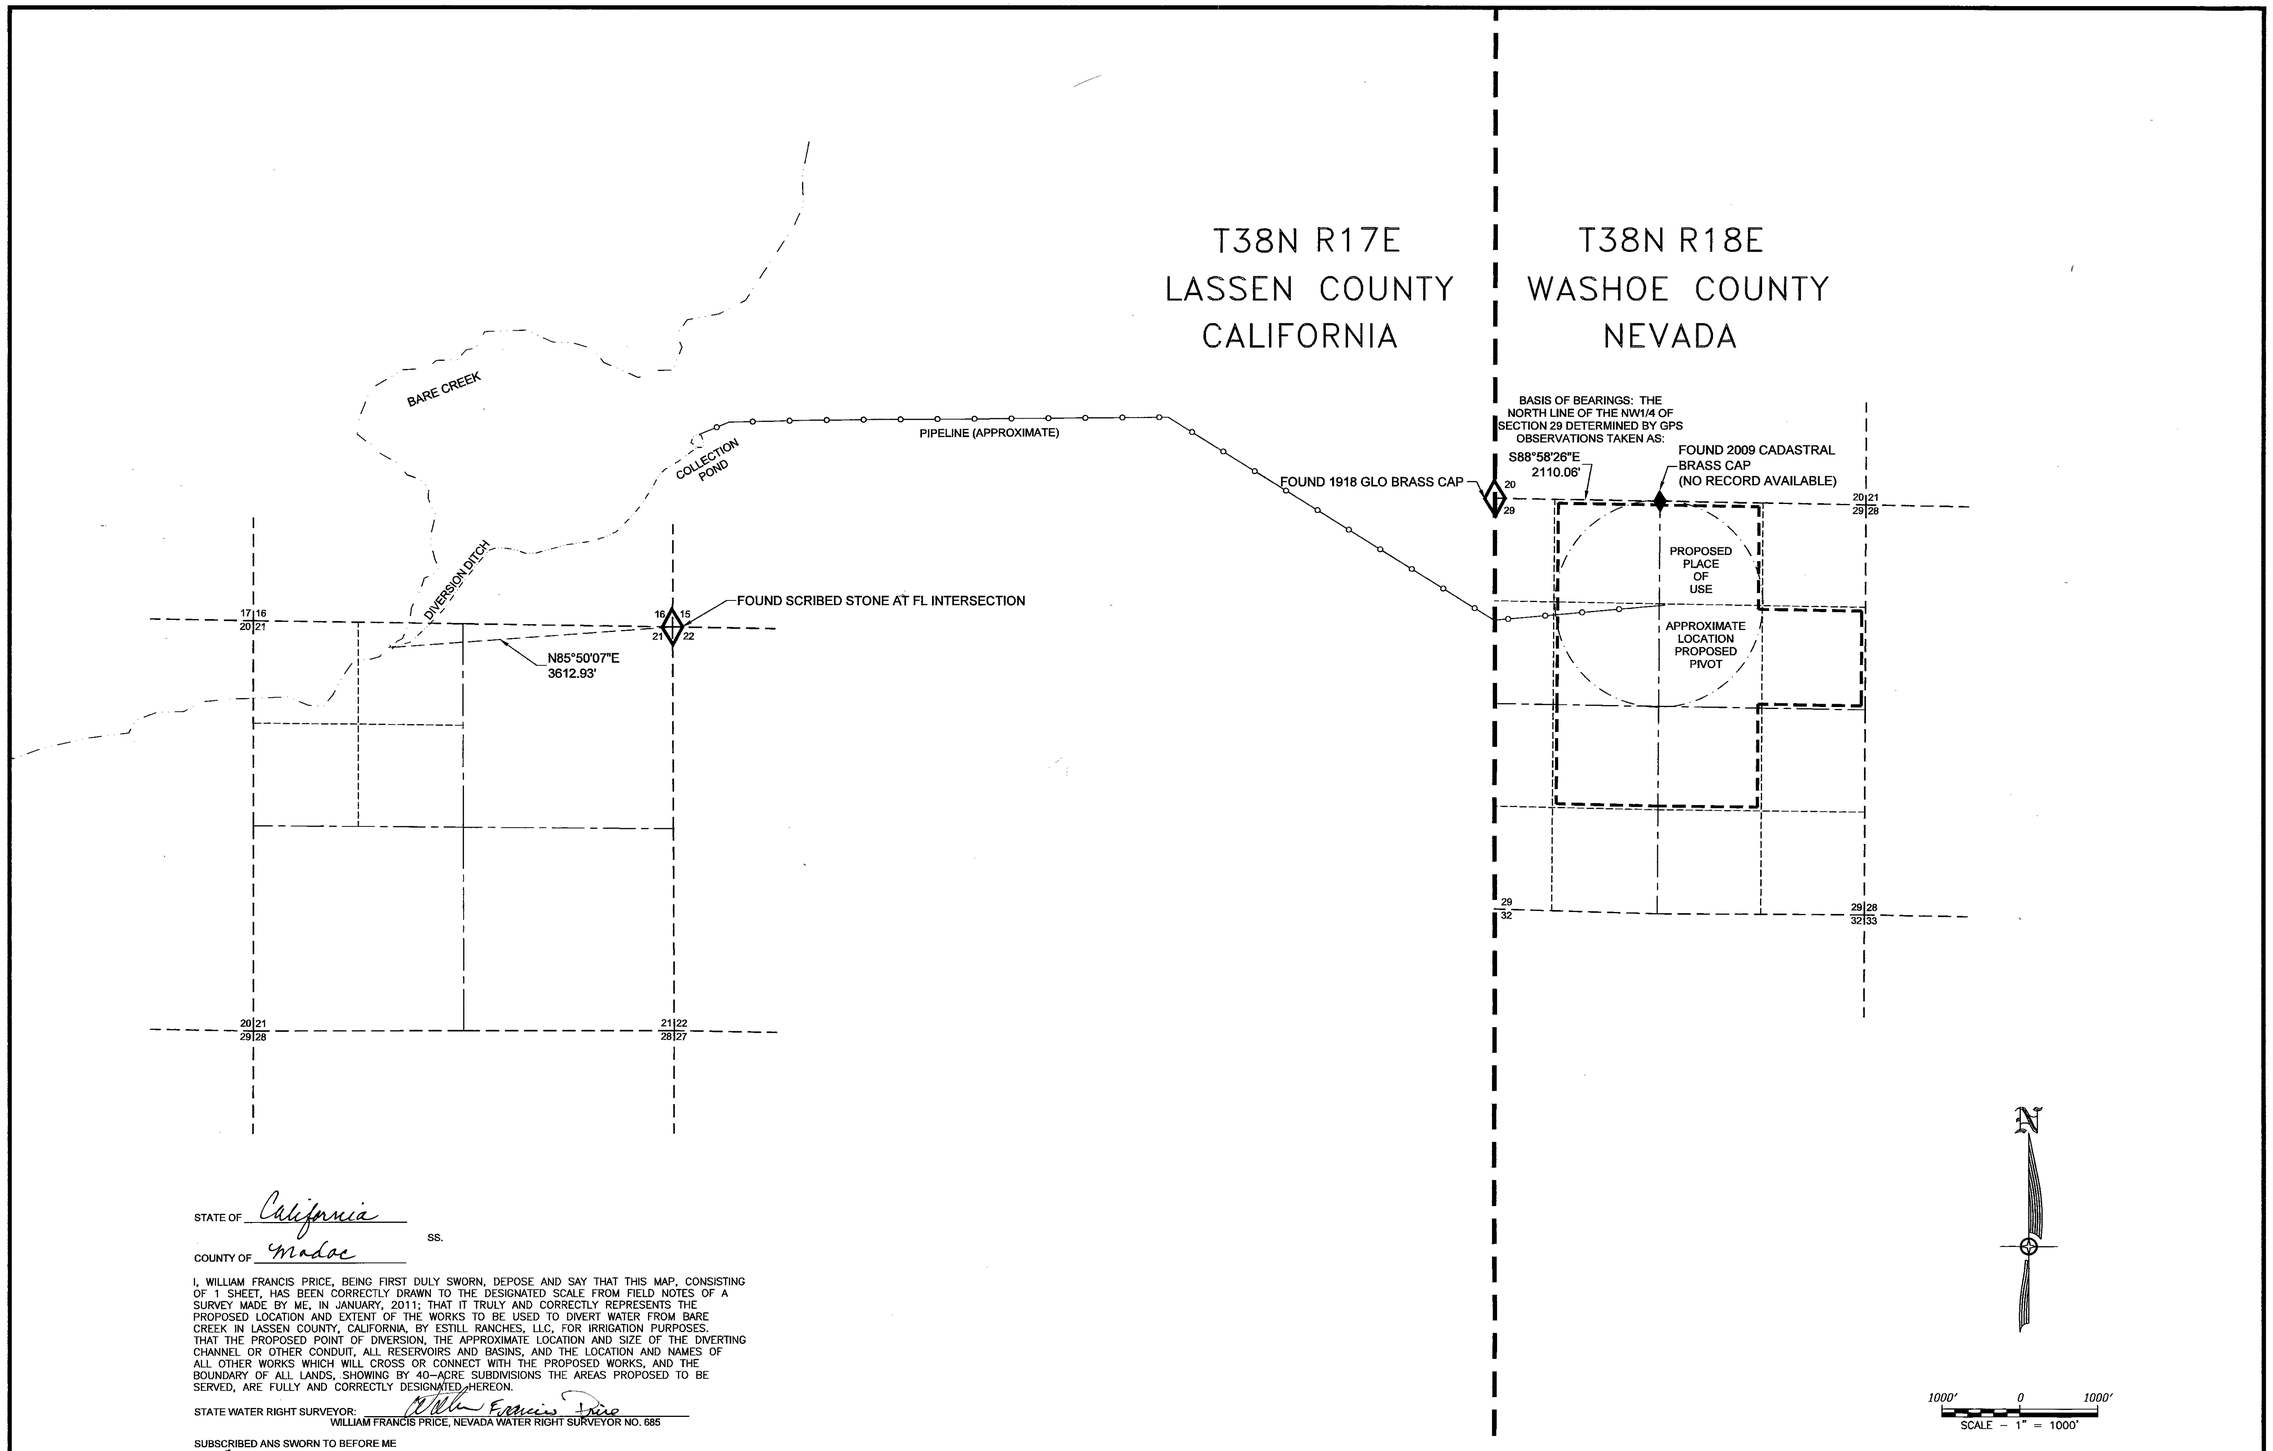

STATE OF California SS.

COUNTY OF Modoc

I, WILLIAM FRANCIS PRICE, BEING FIRST DULY SWORN, DEPOSE AND SAY THAT THIS MAP, CONSISTING OF 1 SHEET, HAS BEEN CORRECTLY DRAWN TO THE DESIGNATED SCALE FROM FIELD NOTES OF A SURVEY MADE BY ME, IN JANUARY, 2011; THAT IT TRULY AND CORRECTLY REPRESENTS THE PROPOSED LOCATION AND EXTENT OF THE WORKS TO BE USED TO DIVERT WATER FROM BARE CREEK IN LASSEN COUNTY, CALIFORNIA, BY ESTILL RANCHES, LLC, FOR IRRIGATION PURPOSES. THAT THE PROPOSED POINT OF DIVERSION, THE APPROXIMATE LOCATION AND SIZE OF THE DIVERTING CHANNEL OR OTHER CONDUIT, ALL RESERVOIRS AND BASINS, AND THE LOCATION AND NAMES OF ALL OTHER WORKS WHICH WILL CROSS OR CONNECT WITH THE PROPOSED WORKS, AND THE BOUNDARY OF ALL LANDS, SHOWING BY 40–ACRE SUBDIVISIONS THE AREAS PROPOSED TO BE SERVED, ARE FULLY AND CORRECTLY DESIGNATED HEREON.

STATE WATER RIGHT SURVEYOR: William Francis Price
WILLIAM FRANCIS PRICE, NEVADA WATER RIGHT SURVEYOR NO. 685

SUBSCRIBED ANS SWORN TO BEFORE ME

THIS 21st DAY OF March, 2011.

T. Green

NOTARY PUBLIC IN AND FOR Modoc COUNTY, California

PROFESSIONAL LAND SURVEYOR WILLIAM F. PRICE L 7697 Expires 12/31 2012 STATE OF CALIFORNIA

PROFESSIONAL LAND SURVEYOR WILLIAM FRANCIS PRICE No. 6205 STATE OF NEVADA

T. GREEN Commission # 1781261 Notary Public - California Modoc County MyComm. Expires Nov 19, 2011

Current Stamp Expiration Date: December 31, 2011

STATE ENGINEER'S USE

FILED MAR 22 2011 STATE ENGINEER'S OFFICE

RECEIVED 2011 MAR 22 AM 11:50 STATE ENGINEER'S OFFICE

MAP

TO ACCOMPANY APPLICATION TO APPROPRIATE WATER

FROM BARE CREEK IN LASSEN COUNTY, CALIFORNIA

FOR IRRIGATION PURPOSES

IN PORTIONS OF SECTIONS 29, T38N, R18E, MDM

WASHOE COUNTY, NEVADA

BY ESTILL RANCHES, LLC

80688