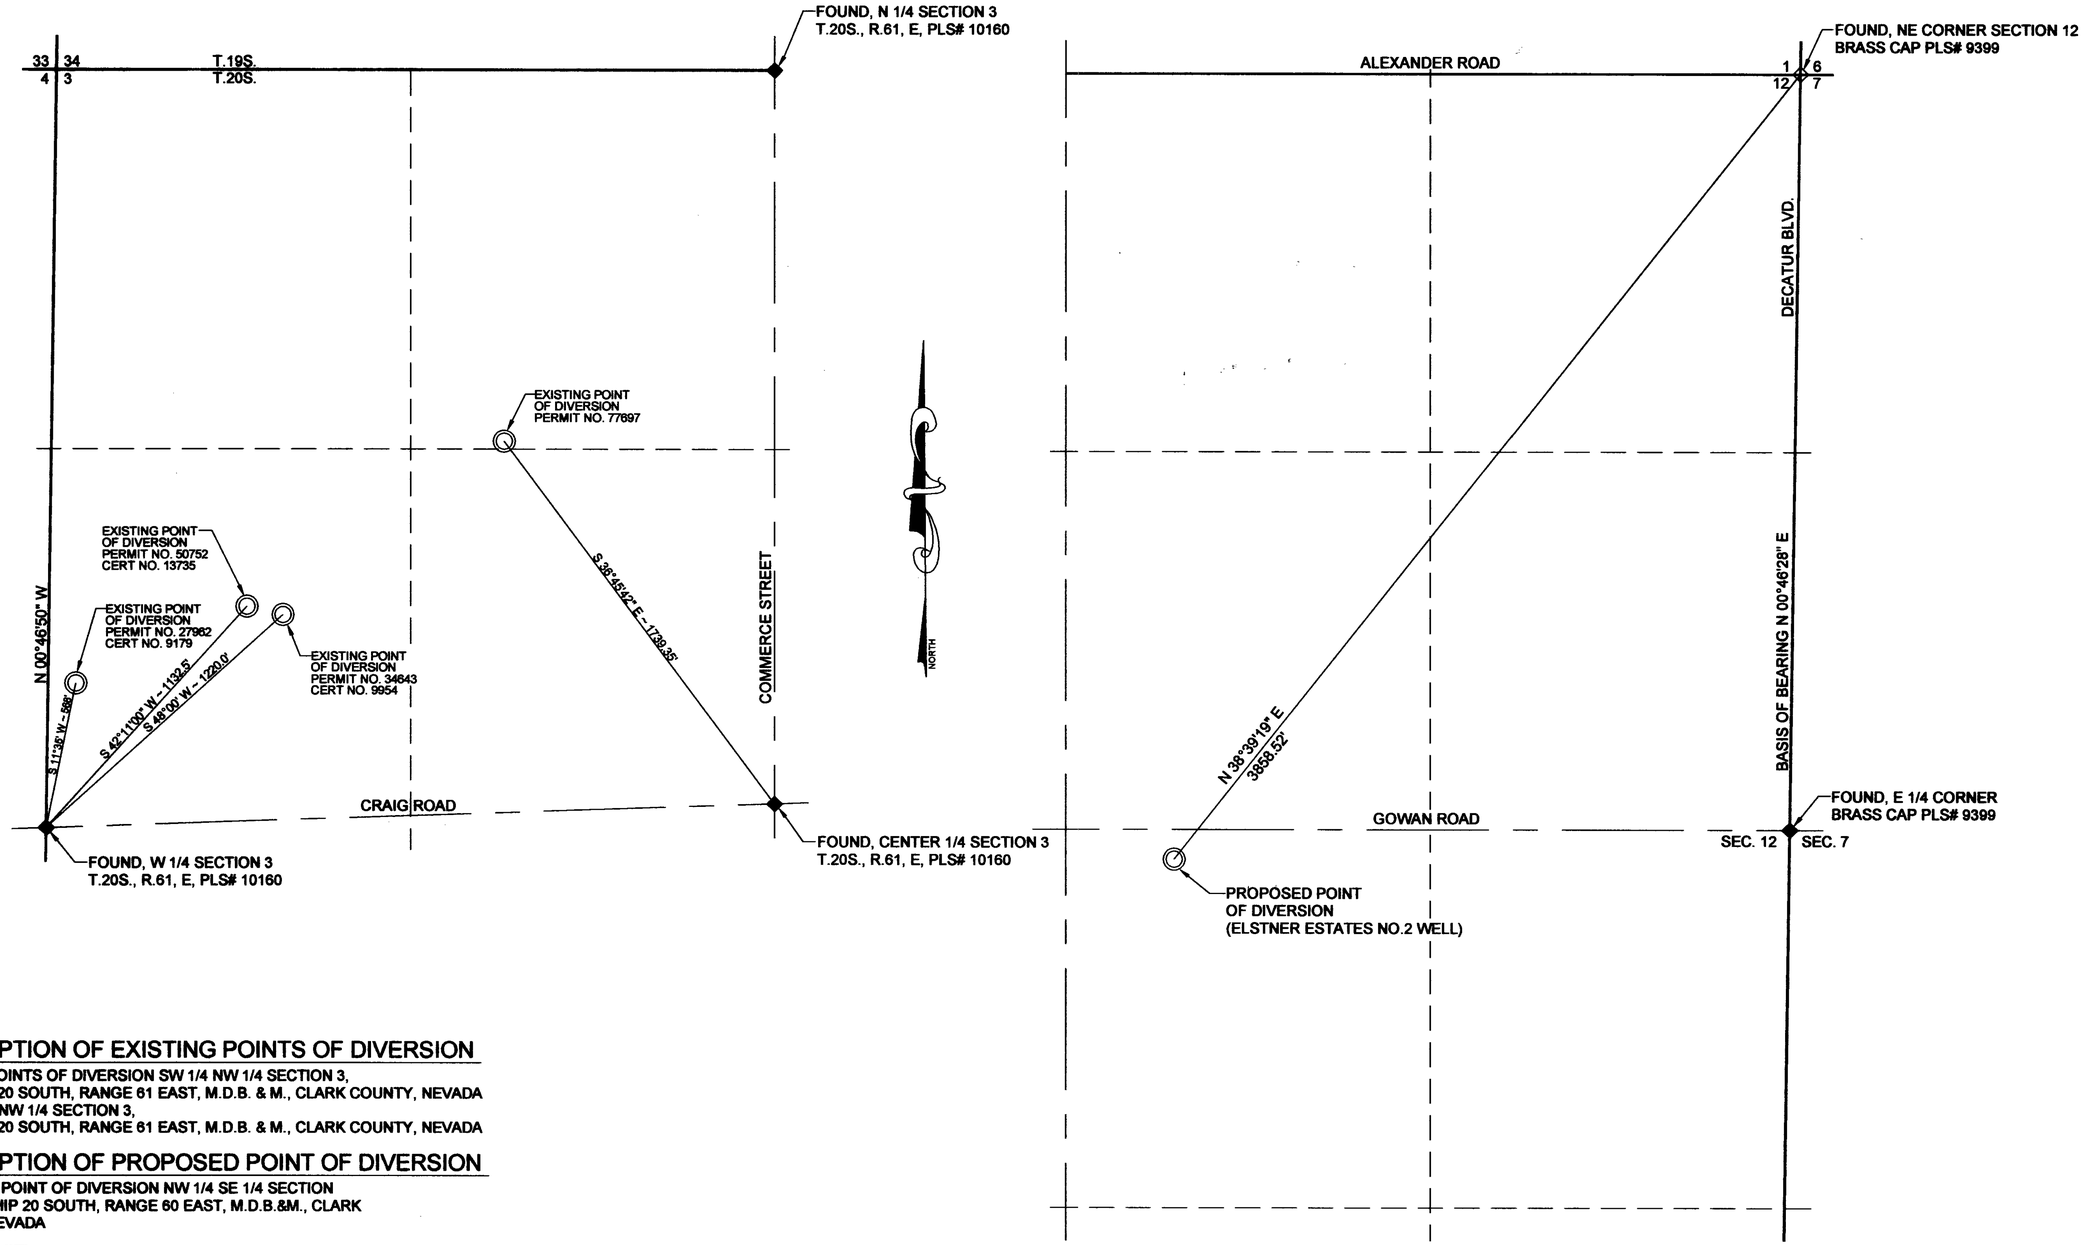

DESCRIPTION OF EXISTING POINTS OF DIVERSION

EXISTING POINTS OF DIVERSION SW 1/4 NW 1/4 SECTION 3,
TOWNSHIP 20 SOUTH, RANGE 61 EAST, M.D.B. & M., CLARK COUNTY, NEVADA
AND NE 1/4 NW 1/4 SECTION 3,
TOWNSHIP 20 SOUTH, RANGE 61 EAST, M.D.B. & M., CLARK COUNTY, NEVADA

DESCRIPTION OF PROPOSED POINT OF DIVERSION

PROPOSED POINT OF DIVERSION NW 1/4 SE 1/4 SECTION
12, TOWNSHIP 20 SOUTH, RANGE 60 EAST, M.D.B.&M., CLARK
COUNTY, NEVADA

AFFIDAVIT

STATE OF NEVADA
COUNTY OF CLARK

I, ROBERT A. McLAUGHLIN, BEING FIRST DULY SWORN, DEPOSE AND SAY THAT SITE INSPECTIONS HAVE BEEN MADE BY ME, OR UNDER MY SUPERVISION AND DIRECTION, BETWEEN THE 11TH OF JANUARY, 2011 AND 21ST OF JANUARY, 2011; THAT THE LOCATION OF EACH REFERENCE MONUMENT HAS BEEN VERIFIED BY SITE INSPECTION; THAT THE POINT OF DIVERSION AND PLACE OF USE SITES HAVE BEEN INSPECTED; THAT THIS MAP, CONSISTING OF 1 SHEET, INCLUSIVE, HAS BEEN CORRECTLY DRAWN TO THE DESIGNATED SCALE FROM SURVEYING CALCULATION NOTES PREPARED BY ME, OR UNDER MY SUPERVISION AND DIRECTION, RELYING UPON ANALYSIS OF RECORDED SURVEY MAPS AND OTHER RECORDED SURVEYING DOCUMENTS IN THE OFFICE OF THE STATE ENGINEER, STATE OF NEVADA, AND THE CITY OF NORTH LAS VEGAS; THAT THIS MAP TRULY AND CORRECTLY REPRESENTS THE PROPOSED LOCATION AND EXTENT OF THE WORKS USED TO DIVERT WATER FROM UNDERGROUND SOURCE, IN CLARK COUNTY, NEVADA, BY THE CITY OF NORTH LAS VEGAS, FOR MUNICIPAL PURPOSES. THAT THE PROPOSED POINT OF DIVERSION, THE APPROXIMATE LOCATION AND SIZE OF THE DIVERTING CHANNEL OR OTHER CONDUIT, THE PLACE AND MANNER OF USE, AND THE LOCATION AND NAMES OF ALL OTHER WORKS OR STREAMS WHICH ARE CROSSED BY, OR CONNECTED WITH THE SAID WORKS, ARE FULLY AND CORRECTLY DESIGNATED THEREON.

STATE WATER RIGHTS SURVEYOR NO. 1008

SUBSCRIBED AND SWORN BEFORE ME
THIS 29th DAY OF March, 2011

NOTARY PUBLIC IN AND FOR CLARK
COUNTY, NEVADA.
MY COMMISSION EXPIRES Feb. 21, 2012

H. MCALISTER
NOTARY PUBLIC
STATE OF NEVADA
APPT. No. 03-84887-1
MY APPT. EXPIRES FEB. 21, 2012

PROFESSIONAL ENGINEER STATE OF NEVADA
ROBERT A. McLAUGHLIN
Exp. 12/31/11
CIVIL
No. 9901
3/29/11

BASIS OF BEARING

PROPOSED POINT OF DIVERSION N00°46'28"E, BEING THE EAST LINE OF THE NE 1/4 OF SECTION 12, TOWNSHIP 20 SOUTH, RANGE 60 EAST, M.D.B.&M., AS SHOWN ON RECORD OF SURVEY BOOK 75 PAGE 12.

PLACE OF USE

PROPOSED PLACE OF USE SHOWN ON
MAP FILED WITH PERMIT NO. 80046

100 300 500
0 200 400 600
SCALE: 1"=300'

STATE ENGINEER'S USE

80726-29

FILED
APR 01 2011
STATE ENGINEER'S OFFICE

RECEIVED
2011 APR -1 AM 10:28
STATE ENGINEER'S OFFICE

MAP TO ACCOMPANY AN APPLICATION TO
CHANGE THE POINT OF DIVERSION, PLACE OF USE
AND MANNER OF USE UNDER
PERMIT NO. 27962 CERTIFICATE NO. 9179,
PERMIT NO. 34643 CERTIFICATE NO. 9954,
PERMIT NO. 50752 CERTIFICATE NO. 13735 AND
PERMIT NO. 77697.

FOR MUNICIPAL PURPOSES
BY THE CITY OF NORTH LAS VEGAS
FROM AN UNDERGROUND SOURCE
IN CLARK COUNTY, NEVADA

80729 80728 80727 80726