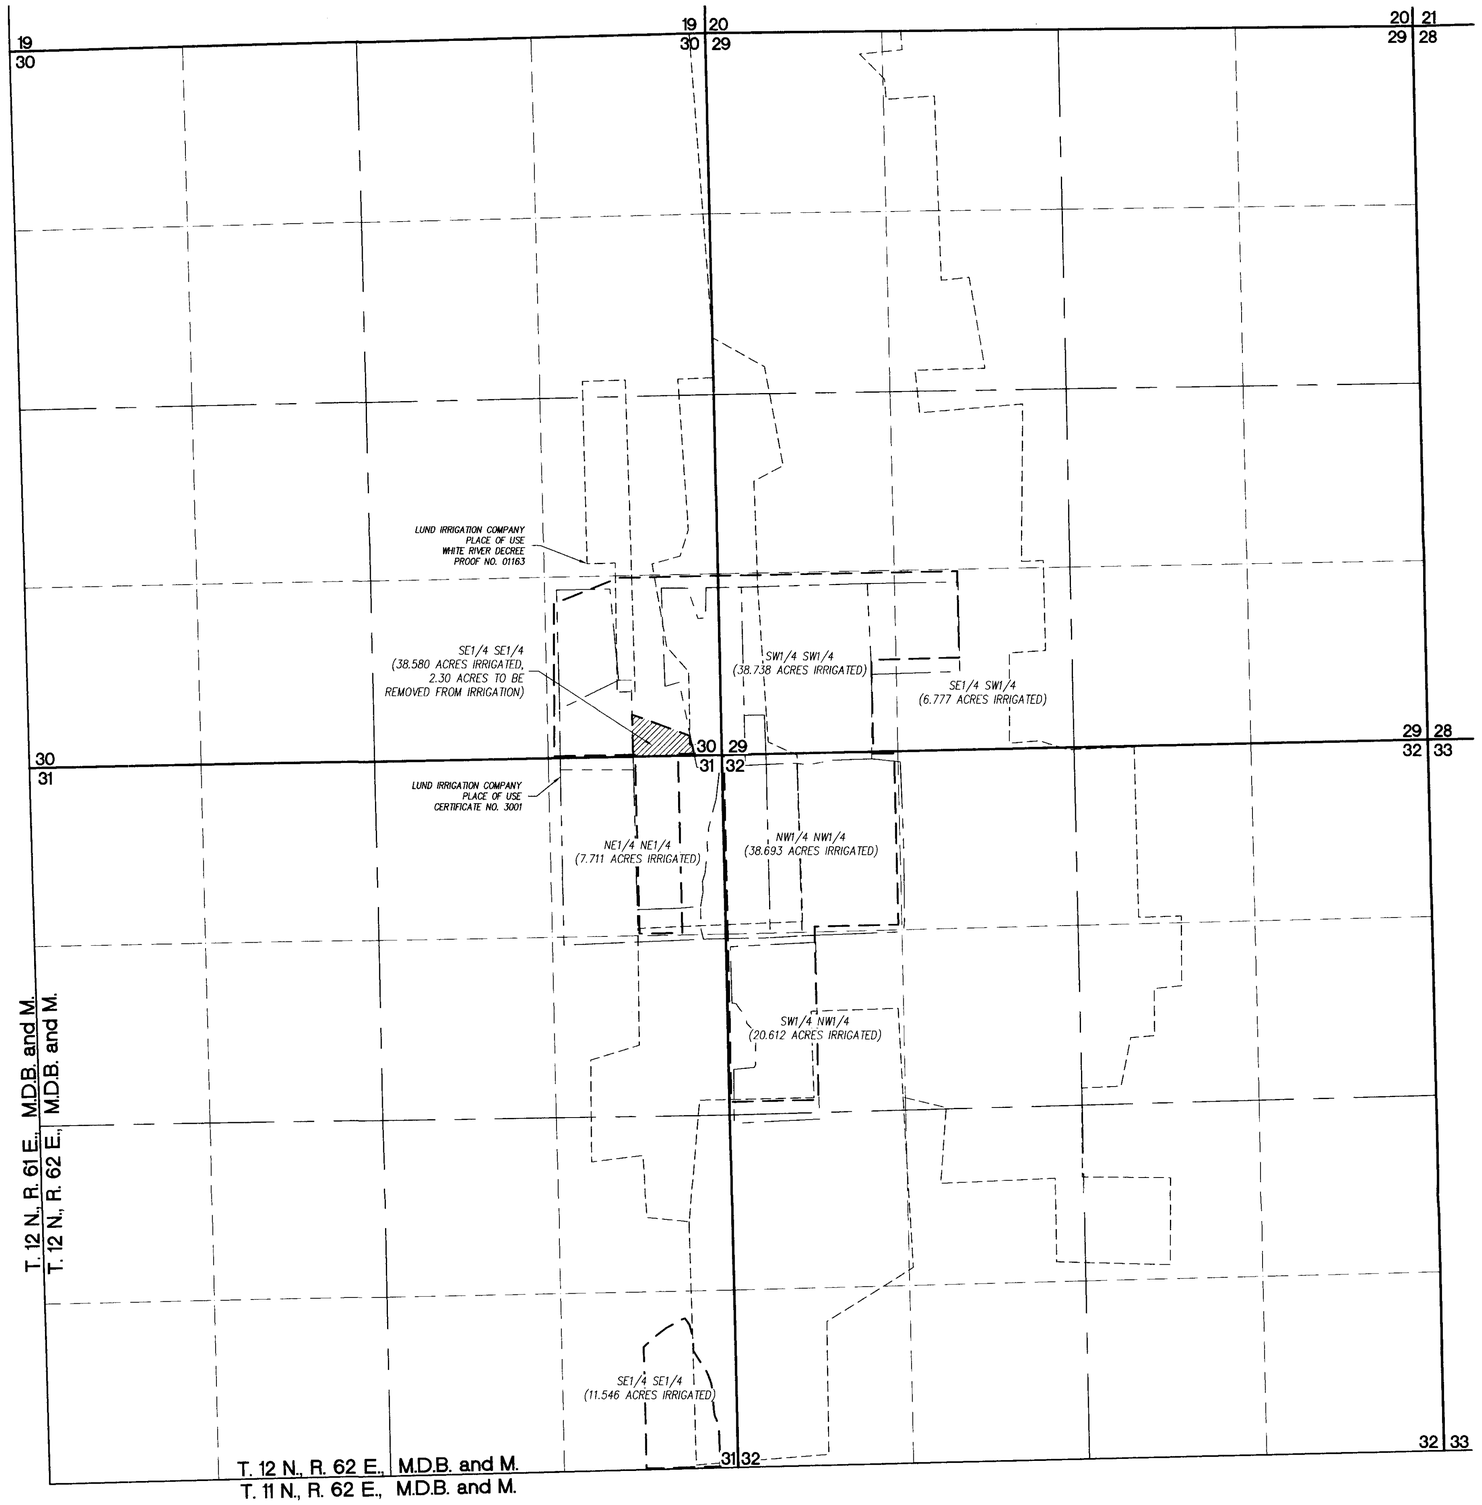

LEGEND

EXISTING PLACE OF USE =

AREA TO BE REMOVED FROM IRRIGATION =

LUND IRRIGATION COMPANY - WHITE RIVER DECREE =

LUND IRRIGATION COMPANY - CERTIFICATE NO. 3001 =

GRAPHIC SCALE

-600 0 300 600 1,200 2,400

(IN FEET)
1 inch = 600 ft.

BASIN JOB #1103015

Basin Engineering
Consulting Engineers & Land Surveyors
1070 E. Aultman Street, Ely, NV 89301
Phone: (775) 289-9800 Fax: (775) 289-9802

STATE ENGINEER'S USE

FILED
JUN 06 2011
STATE ENGINEER'S OFFICE

AMMENDED
MAP TO ACCOMPANY APPLICATION TO CHANGE THE PLACE OF USE AND MANNER OF USE OF A PORTION OF PERMIT NO. 15367, CERTIFICATE NO. 4690

FOR *POWERLINE CONSTRUCTION*

BY MILTON AND VAN GARDNER

FROM *UNDERGROUND SOURCE*

IN *WHITE PINE COUNTY, NEVADA*

81885T 80814T