SHEET NO. 1 OF 1 SHEETS.

HIGH DESERT ENGINEERING LLC

CONSULTING ENGINEERING & SURVEYING

640 IDAHO STREET
ELKO, NEVADA 89801
(775) 738-4053

W211020

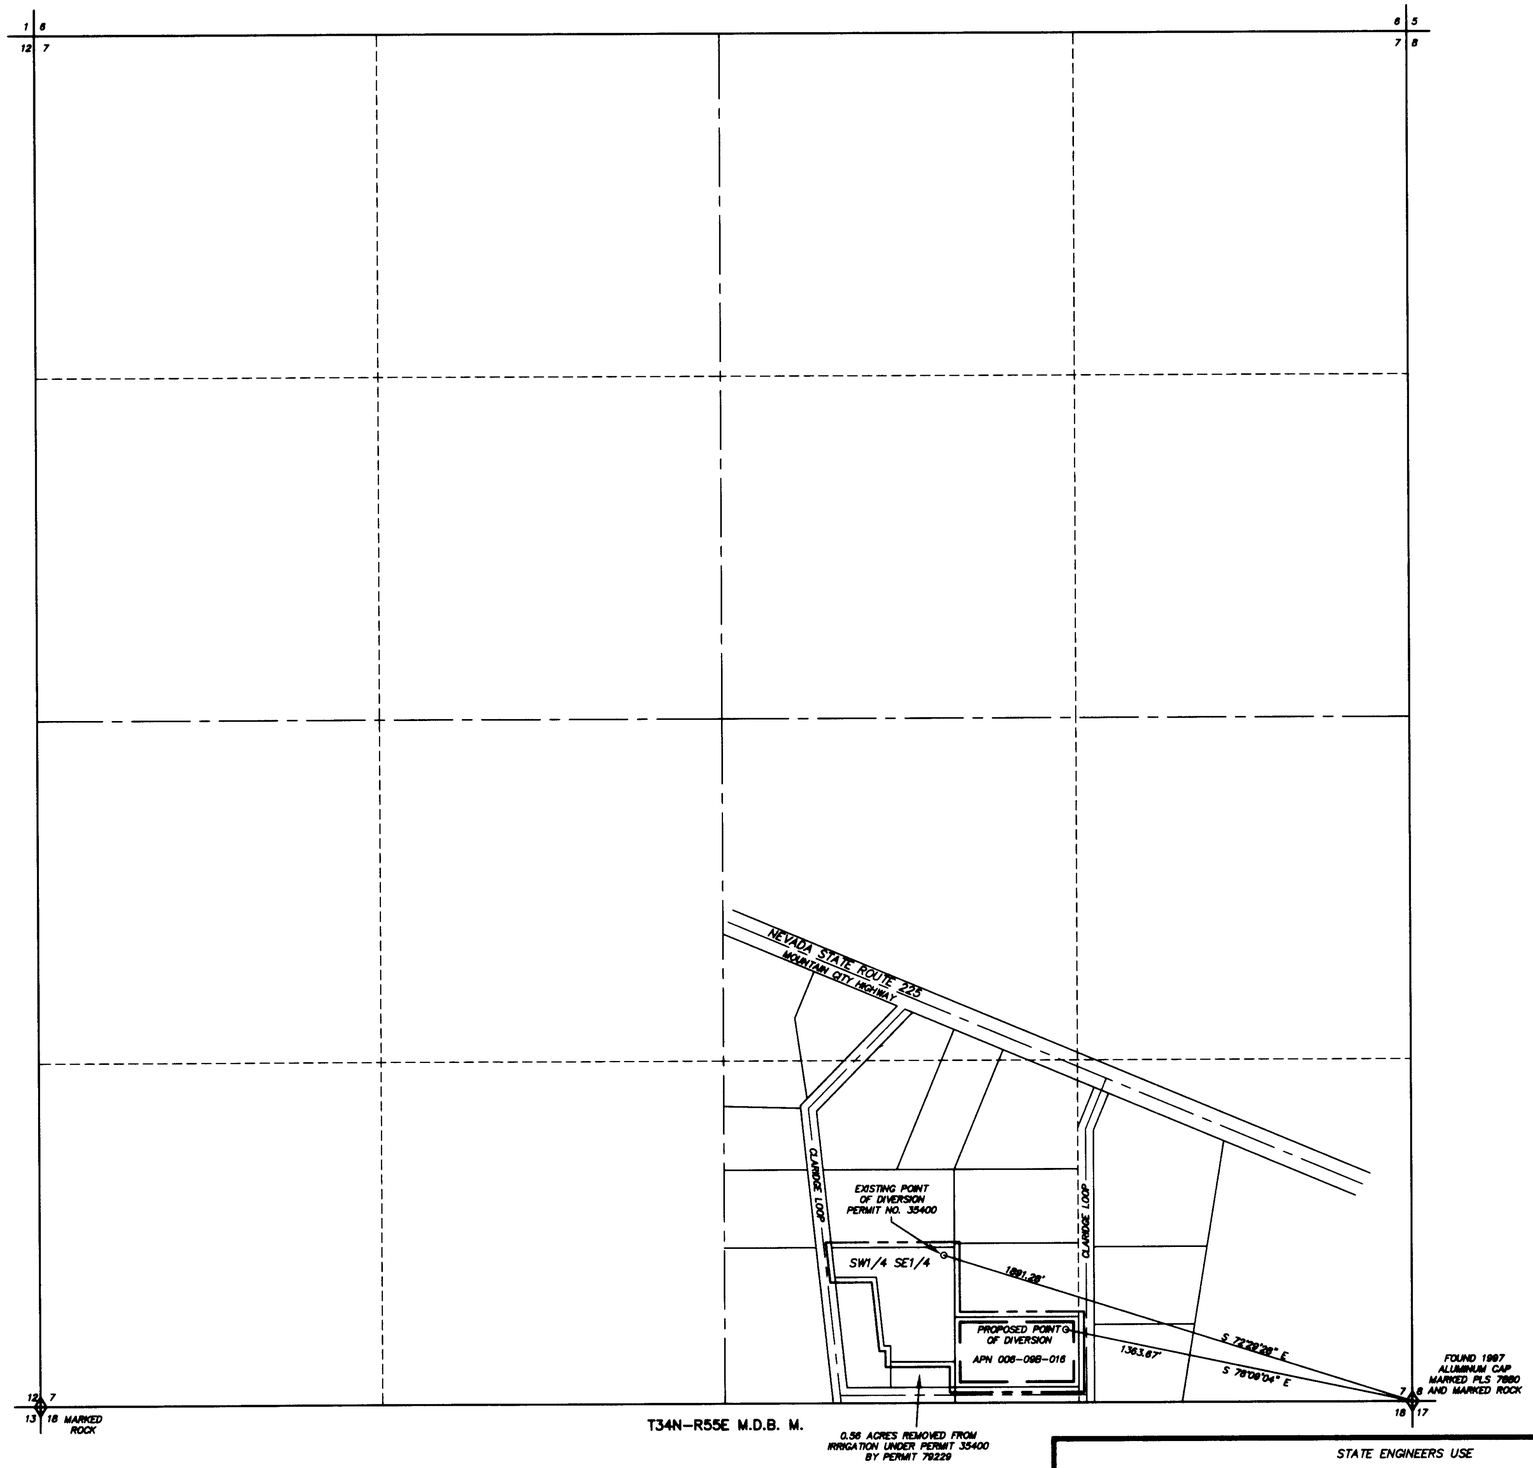

N

1"=300'

STATE OF NEVADA }
COUNTY OF ELKO } SS.

I, ROBERT E. MORLEY, BEING FIRST DULY SWORN, DEPOSE AND SAY THAT THIS MAP, CONSISTING OF 1 SHEET, NUMBERED FROM 1 TO 1, INCLUSIVE, HAS BEEN CORRECTLY DRAWN TO THE DESIGNATED SCALE FROM FIELD NOTES OF A SURVEY MADE BY ME, OR UNDER MY SUPERVISION AND DIRECTION, BETWEEN THE 28TH DAY OF APRIL, 2011, AND THE 28TH DAY OF APRIL, 2011; THAT IT TRULY AND CORRECTLY REPRESENTS THE PROPOSED LOCATION AND EXTENT OF THE WORKS USED TO DIVERT WATER FROM UNDERGROUND, IN ELKO COUNTY, NEVADA, BY LOUIS BERGERON AND PAULA BERGERON, FOR IRRIGATION AND DOMESTIC PURPOSES. THAT THE PROPOSED POINT OF DIVERSION, THE APPROXIMATE LOCATION AND SIZE OF THE DIVERTING CHANNEL OR OTHER CONDUIT, ALL RESERVOIRS OR BASINS, THE LOCATION AND NAMES OF ALL OTHER WORKS WHICH WILL CROSS OR CONNECT WITH THE PROPOSED WORKS, AND THE BOUNDARY OF ALL LANDS, SHOWING BY 40-ACRE SUBDIVISIONS THE AREAS PROPOSED TO BE SERVED, ARE FULLY AND CORRECTLY DESIGNATED THEREON.

PROFESSIONAL LAND SURVEYOR STATE OF NEVADA
ROBERT E. MORLEY
Exp. 12-31-11
No. 8203

STATE WATER RIGHT SURVEYOR NO. 668

4/4/11

SUBSCRIBED AND SWORN TO BEFORE ME
THIS 4th DAY OF May, 2011.

Charlene A. Jones
NOTARY PUBLIC IN AND FOR ELKO COUNTY, NEVADA.
MY COMMISSION EXPIRES: Feb. 6, 2014

Notary Public - State of Nevada
COUNTY OF ELKO
CHARLENE A. JONES
My Appointment Expires Feb 6, 2014

BASIS OF BEARINGS: G.P.S. WITH THE ACCURACY OF 1 CENTIMETER PLUS OR MINUS 2 PARTS PER MILLION HORIZONTAL. THE DATUM USED WAS WGS84.

LEGEND

◇ = SECTION CORNER AS NOTED.

— — — — = PROPOSED PLACE OF USE.

— — — — = EXISTING PLACE OF USE PERMIT NO. 35400 CERTIFICATE NO. 10728

300 0 300 600 900 1200

SCALE: 1"=300'

STATE ENGINEERS USE

80834

FILED
MAY 06 2011
STATE ENGINEER'S OFFICE

2011 MAY -6 11:21:17

MAP TO ACCOMPANY APPLICATION TO CHANGE THE POINT OF DIVERSION AND PLACE OF USE OF A PORTION UNDER PERMIT NO. 35400, CERTIFICATE NO. 10728 FOR IRRIGATION AND DOMESTIC USE BY LOUIS BERGERON AND PAULA BERGERON FROM UNDERGROUND IN ELKO COUNTY, NEVADA

80834