SHEET NO. 1 OF 1 SHEETS.

HIGH DESERT ENGINEERING LLC

CONSULTING ENGINEERING & SURVEYING

640 IDAHO STREET
ELKO, NEVADA 89801
(775) 738-4053

W211023

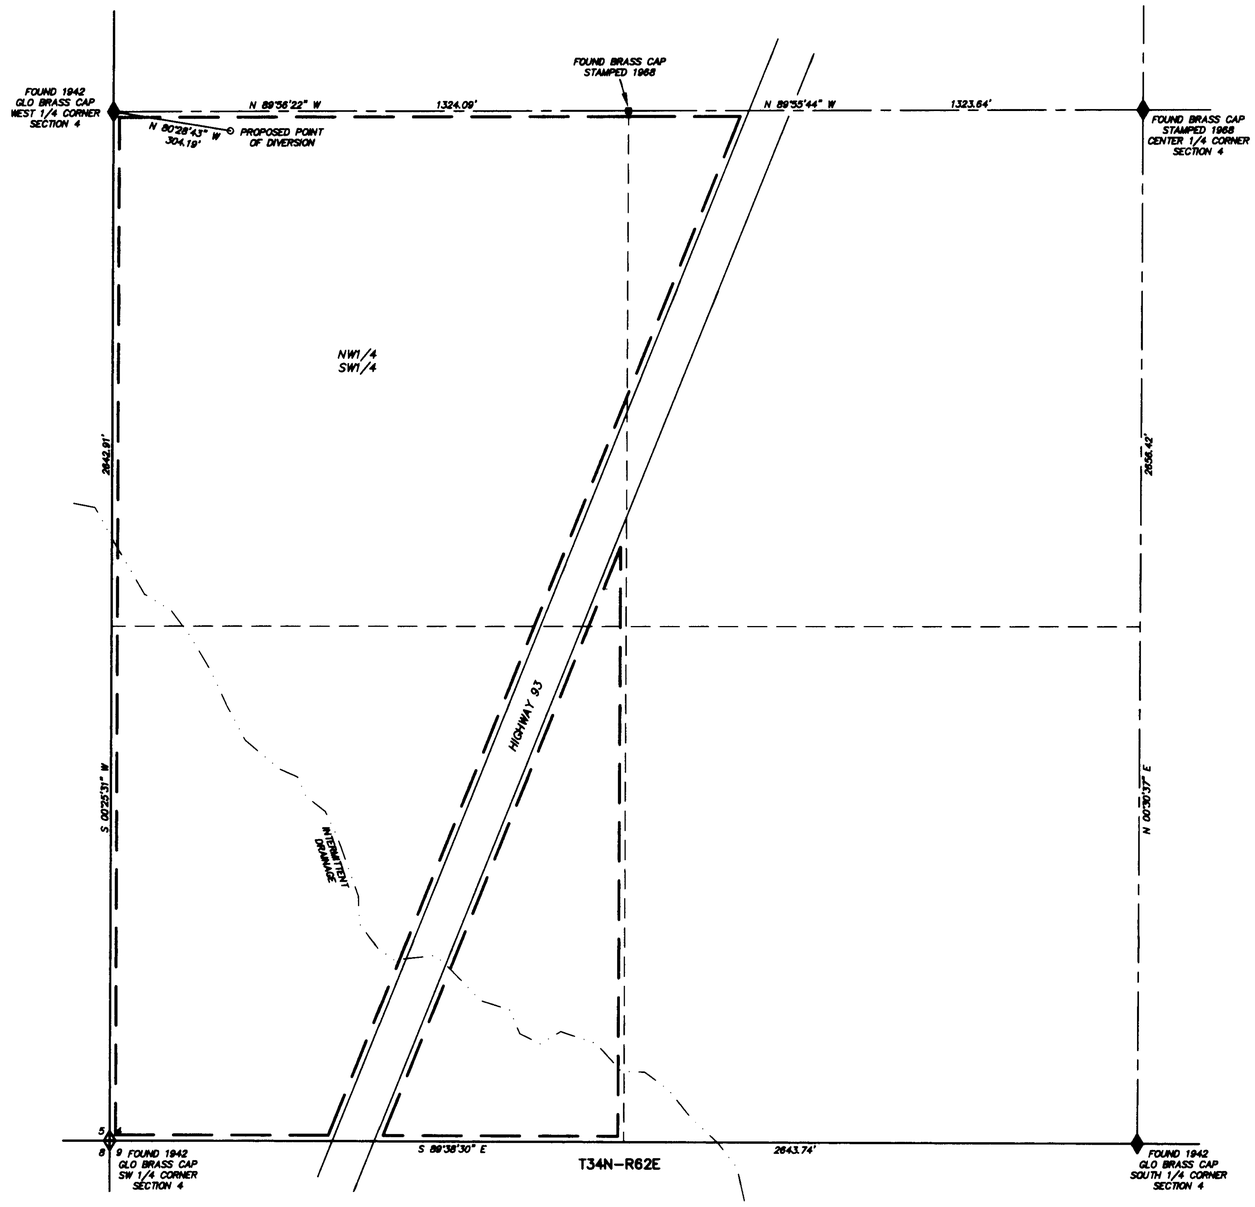

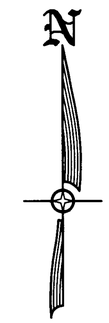

1"=200'

STATE OF NEVADA }
COUNTY OF ELKO } SS.

I, ROBERT E. MORLEY, BEING FIRST DULY SWORN, DEPOSE AND SAY THAT THIS MAP, CONSISTING OF 1 SHEET, NUMBERED FROM 1 TO 1, INCLUSIVE, HAS BEEN CORRECTLY DRAWN TO THE DESIGNATED SCALE FROM FIELD NOTES OF A SURVEY MADE BY ME, OR UNDER MY SUPERVISION AND DIRECTION, BETWEEN THE 9TH DAY OF MAY, 2011, AND THE 10TH DAY OF MAY, 2011; THAT IT TRULY AND CORRECTLY REPRESENTS THE PROPOSED LOCATION AND EXTENT OF THE WORKS USED TO DIVERT WATER FROM UNDERGROUND, IN ELKO COUNTY, NEVADA, BY DONALD L. DARBY AND DONALEE DARBY, FOR IRRIGATION PURPOSES. THAT THE PROPOSED POINT OF DIVERSION, THE APPROXIMATE LOCATION AND SIZE OF THE DIVERTING CHANNEL OR OTHER CONDUIT, ALL RESERVOIRS OR BASINS, THE LOCATION AND NAMES OF ALL OTHER WORKS WHICH WILL CROSS OR CONNECT WITH THE PROPOSED WORKS, AND THE BOUNDARY OF ALL LANDS, SHOWING BY 40-ACRE SUBDIVISIONS THE AREAS PROPOSED TO BE SERVED, ARE FULLY AND CORRECTLY DESIGNATED THEREON.

Taken and subscribed by me

PROFESSIONAL LAND SURVEYOR STATE OF NEVADA
ROBERT E. MORLEY
Exp. 12-31-11
No. 6203

STATE WATER RIGHT SURVEYOR NO. 668

5/17/11

SUBSCRIBED AND SWORN TO BEFORE ME
THIS 17th DAY OF May, 2011.

Charlene A. Jones
NOTARY PUBLIC IN AND FOR ELKO COUNTY, NEVADA.
MY COMMISSION EXPIRES: Feb. 8, 2014

Notary Public - State of Nevada
COUNTY OF ELKO
CHARLENE A. JONES
My Appointment Expires Feb. 8, 2014

LEGEND

◇ = FOUND SECTION CORNER AS NOTED

◆ = 1/4 CORNER AS NOTED

■ = 1/16 CORNER AS NOTED

— — — — = PROPOSED PLACE OF USE

BASIS OF BEARINGS: G.P.S. WITH THE ACCURACY OF 1 CENTIMETER PLUS OR MINUS 2 PARTS PER MILLION HORIZONTAL. THE DATUM USED WAS WGS84.

200 0 200 400 600 800

SCALE: 1"=200'

STATE ENGINEERS USE

80869

FILED
MAY 18 2011
STATE ENGINEER'S OFFICE

MAP TO ACCOMPANY APPLICATION TO APPROPRIATE WATER

FOR IRRIGATION USE

BY DONALD L. DARBY AND DONALEE DARBY

FROM UNDERGROUND

IN ELKO COUNTY, NEVADA

80869