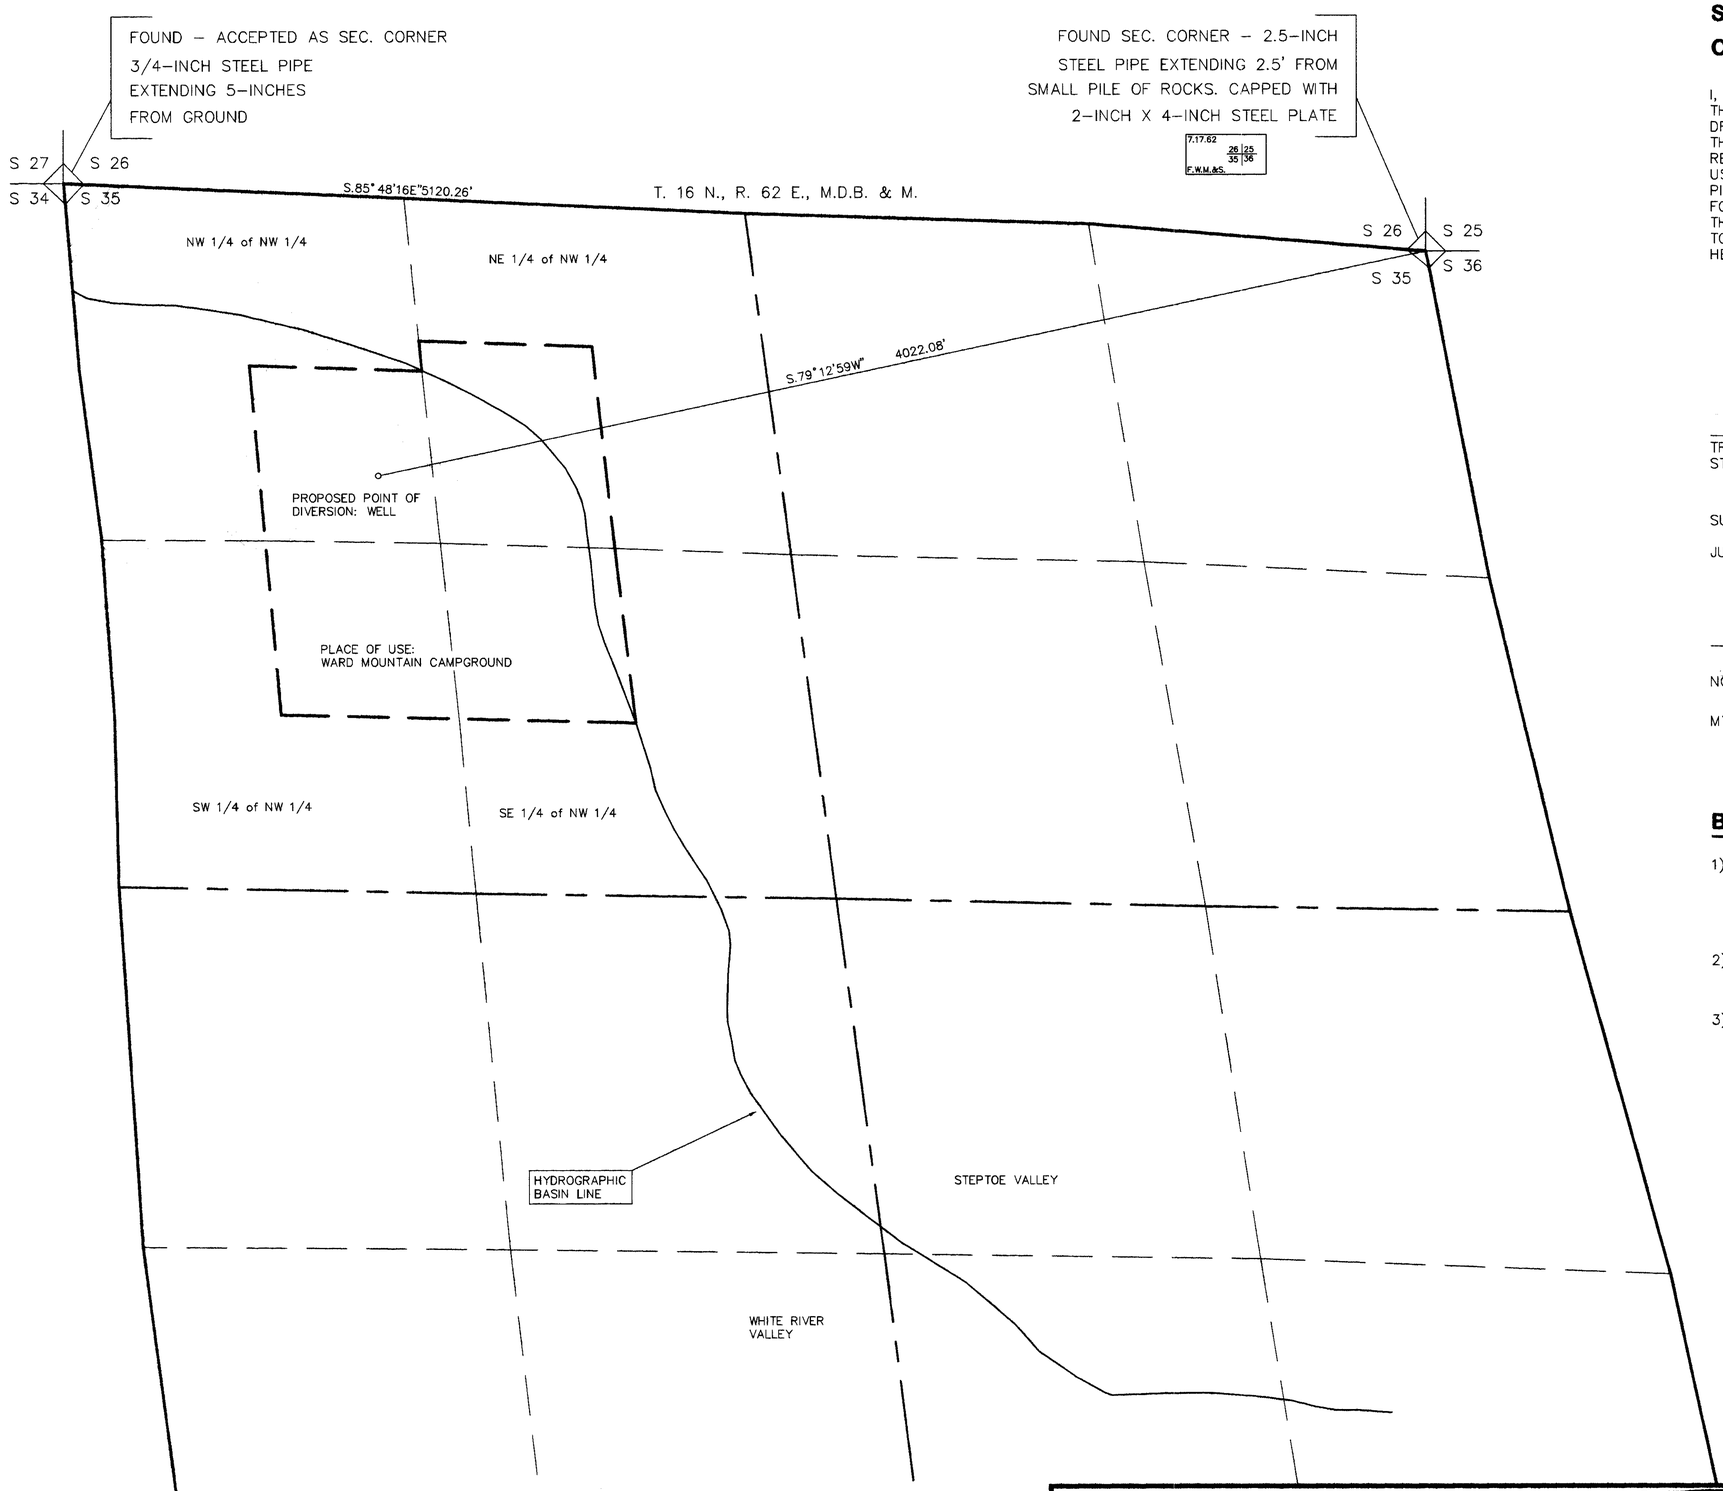

STATE OF NEVADA,
COUNTY OF WASHOE } **S.S.**

I, TROY F. JORGENSON, BEING FIRST DULY SWORN, DEPOSE AND SAY THAT THIS MAP, CONSISTING OF ONE SHEET, HAS BEEN CORRECTLY DRAWN TO THE DESIGNATED SCALE FROM A SURVEY MADE BY ME, ON THE 27TH DAY OF MAY 2011; THAT IT TRULY AND CORRECTLY REPRESENTS THE PROPOSED LOCATION AND EXTENT OF THE WORKS USED TO DIVERT WATER FROM AN UNDERGROUND SOURCE IN WHITE PINE COUNTY, BY THE UNITED STATES OF AMERICA, FOREST SERVICE FOR RECREATIONAL PURPOSES.
THE LOCATION OF THE SOURCE AND THE LAND UPON WHICH WATER IS TO BE APPLIED AND USED ARE FULLY AND CORRECTLY DESIGNATED HEREON.

PROFESSIONAL ENGINEER STATE OF NEVADA
TROY F. JORGENSON
Exp: 6-30-13
CIVIL
No. 20812

TROY F. JORGENSON, P.E. No.20812
STATE WATER RIGHT SURVEYOR No. 1258

SUBSCRIBED AND SWORN TO BEFORE ME ON THE 21st DAY OF JULY, 2011.

JAMES ELLIS
Notary Public, State of Nevada
Appointment No. 04-92508-2
My Appt. Expires Nov 27, 2012

NOTARY PUBLIC IN AND FOR WASHOE COUNTY, NEVADA.

MY COMMISSION EXPIRES: 11/27, 2012.

BASIS OF BEARINGS

1) THE BASIS OF BEARINGS AT THE NORTHEAST SECTION CORNER FOR SECTION 35 (T.16N., R.62E.) ARE BASED UPON THE NEVADA STATE PLANE COORDINATE SYSTEM OF 1983, (EAST ZONE), AND WERE DETERMINED BY GLOBAL POSITIONING SYSTEM (GPS) CARRIER PHASE OBSERVATIONS.
2) THE CONVERGENCE ANGLE AT THE NORTHEAST SECTION CORNER FOR SECTION 35 (T.16N., R.62E.) EQUALS 0°23'51.0905"; (TRUE BEARING = GRID BEARING + CONVERGENCE ANGLE).
3) ALL DISTANCES SHOWN ARE GROUND DISTANCES.

TRUE MERIDIAN

0 300 600 900 1200 1500

SCALE: 1" = 300'

STATE ENGINEER'S USE

FILED
JUL 25 2011

2011 JUL 25 PM 2:25

MAP TO ACCOMPANY APPLICATION TO APPROPRIATE WATER FOR RECREATIONAL USE BY THE UNITED STATES OF AMERICA, FOREST SERVICE FROM AN UNDERGROUND SOURCE IN WHITE PINE COUNTY, NEVADA.

80980