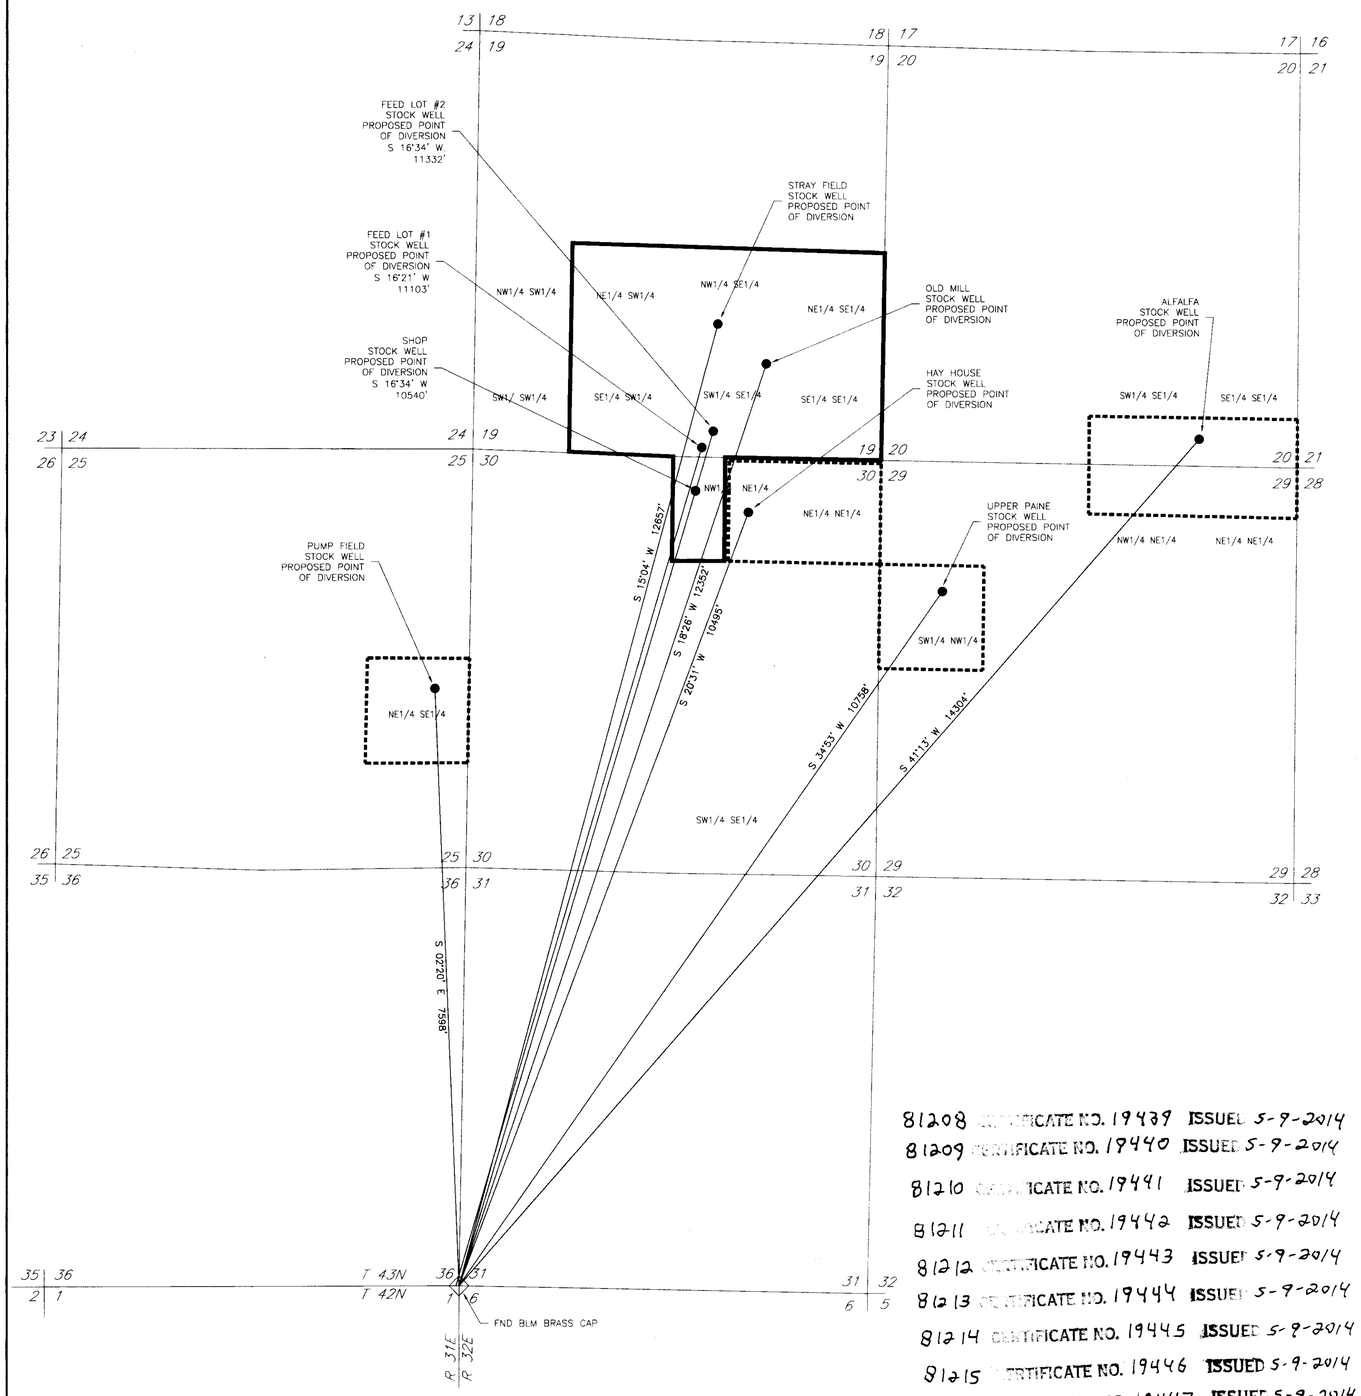

PROPOSED POINTS OF DIVERSION AND PLACES OF USE
WITHIN SECTION 25, T. 43N., R. 31E., M.D.M. AND
SECTIONS 19, 20, 29, AND 30, T. 43N., R. 32E., M.D.M.

81208 CERTIFICATE NO. 19439 ISSUED 5-9-2014
81209 CERTIFICATE NO. 19440 ISSUED 5-9-2014
81210 CERTIFICATE NO. 19441 ISSUED 5-9-2014
81211 CERTIFICATE NO. 19442 ISSUED 5-9-2014
81212 CERTIFICATE NO. 19443 ISSUED 5-9-2014
81213 CERTIFICATE NO. 19444 ISSUED 5-9-2014
81214 CERTIFICATE NO. 19445 ISSUED 5-9-2014
81215 CERTIFICATE NO. 19446 ISSUED 5-9-2014
81216 CERTIFICATE NO. 19447 ISSUED 5-9-2014

NORTH

STATE OF NEVADA
CARSON CITY } S.S.

I, BRUCE R. SCOTT, BEING FIRST DULY SWORN, DEPOSE AND SAY THAT THIS MAP, CONSISTING OF TWO SHEETS NUMBERED FROM 1 TO 2 INCLUSIVE, HAS BEEN CORRECTLY DRAWN TO THE DESIGNATED SCALE FROM FIELD NOTES OF SURVEYS MADE BY ME, AND UNDER MY SUPERVISION AND DIRECTION BETWEEN THE 11TH DAY OF AUGUST, 2011 AND THE 19TH DAY OF SEPTEMBER, 2011; THAT IT TRULY AND CORRECTLY REPRESENTS THE PROPOSED LOCATION AND EXTENT OF THE WORKS USED TO DIVERT WATER FROM UNDERGROUND SOURCES IN HUMBOLDT COUNTY, NEVADA BY QUINN RIVER CROSSING RANCH, LLC FOR STOCKWATER PURPOSES. THAT THE PROPOSED POINT OF DIVERSION, THE APPROXIMATE LOCATION AND SIZE OF THE DIVERTING CHANNEL OR OTHER CONDUIT, THE PLACE AND MANNER OF USE, AND THE LOCATION AND NAMES OF ALL OTHER WORKS OR STREAMS WHICH ARE CROSSED BY, OR CONNECTED WITH THE SAID WORKS, ARE FULLY AND CORRECTLY DESIGNATED THEREON.

Bruce R. Scott 10/5/11

STATE WATER RIGHT SURVEYOR NO. 427

PROFESSIONAL LAND SURVEYOR STATE OF NEVADA BRUCE R. SCOTT No. 3579 EXP. 6/30/12

SUBSCRIBED AND SWORN TO BEFORE ME ON THIS 6th DAY OF OCTOBER, 2011.
BY BRUCE R. SCOTT.

Shawnee L. Clayson
NOTARY PUBLIC IN AND FOR LYON COUNTY

MY COMMISSION EXPIRES: 1-11-2014

SHAWNEE L. CLAYSON
NOTARY PUBLIC
STATE OF NEVADA
APPT. No. 10-1211-12
MY APPT. EXPIRES JANUARY 11, 2014

BASIS OF BEARING:

MEASUREMENT BY GLOBAL POSITIONING SYSTEM (GPS) OBSERVATION CALCULATED IN UTM NAD83 USING A MAGELLAN MOBILE MAPPER 6 DEVICE WITH 2 METER ACCURACY.

SECTIONAL LAYOUT FROM DEPENDENT RESURVEY T. 43N., R. 32E., M.D.M., US DEPARTMENT OF THE INTERIOR, WASHINGTON DC, DECEMBER 19, 1963.

NOTES:

——— PROPOSED PLACE OF USE FOR 5 WELLS IN THE FEED LOT AREA:

THE STRAY FIELD STOCK WELL, THE FEED LOT #1 STOCK WELL, THE FEED LOT #2 STOCK WELL, THE OLD MILL STOCK WELL, AND THE SHOP STOCK WELL GENERALLY SERVE THE RANCH COMPLEX AREA AND ARE PARTIALLY PIPED TOGETHER.

---------- PROPOSED PLACE OF USE OTHER SOURCES

0 500 1000 2000 3000 4000
SCALE: 1"= 1000'

ENGINEERING · PLANNING · RESOURCE MANAGEMENT
RESOURCE CONCEPTS, INC.
340 N. MINNESOTA STREET
CARSON CITY, NEVADA 89703
PHONE: 775-883-1600 FAX: 775-883-1656
WEB SITE: www.rci-nv.com
212 ELKS POINT ROAD, STE. 443
P.O. BOX 11796
ZEPHYR COVE, NEVADA 89448
PHONE: 775-588-7500

JOB NO.	03-246.1
DATE	10-3-11
DRAWN	FRB
CHECKED	KLS
REVISED	

STATE ENGINEER'S USE

81208 - 81216

(S)

FILED
OCT 06 2011
STATE ENGINEER'S OFFICE

MAP
TO ACCOMPANY APPLICATIONS TO APPROPRIATE WATER FROM UNDERGROUND SOURCES
BY

Quinn River Crossing Ranch, LLC

FOR STOCKWATER PURPOSES
IN HUMBOLDT COUNTY, NEVADA

81216 81215 81214 81213 81212 81211 81210 81209 81208

SHEET 2 OF 2

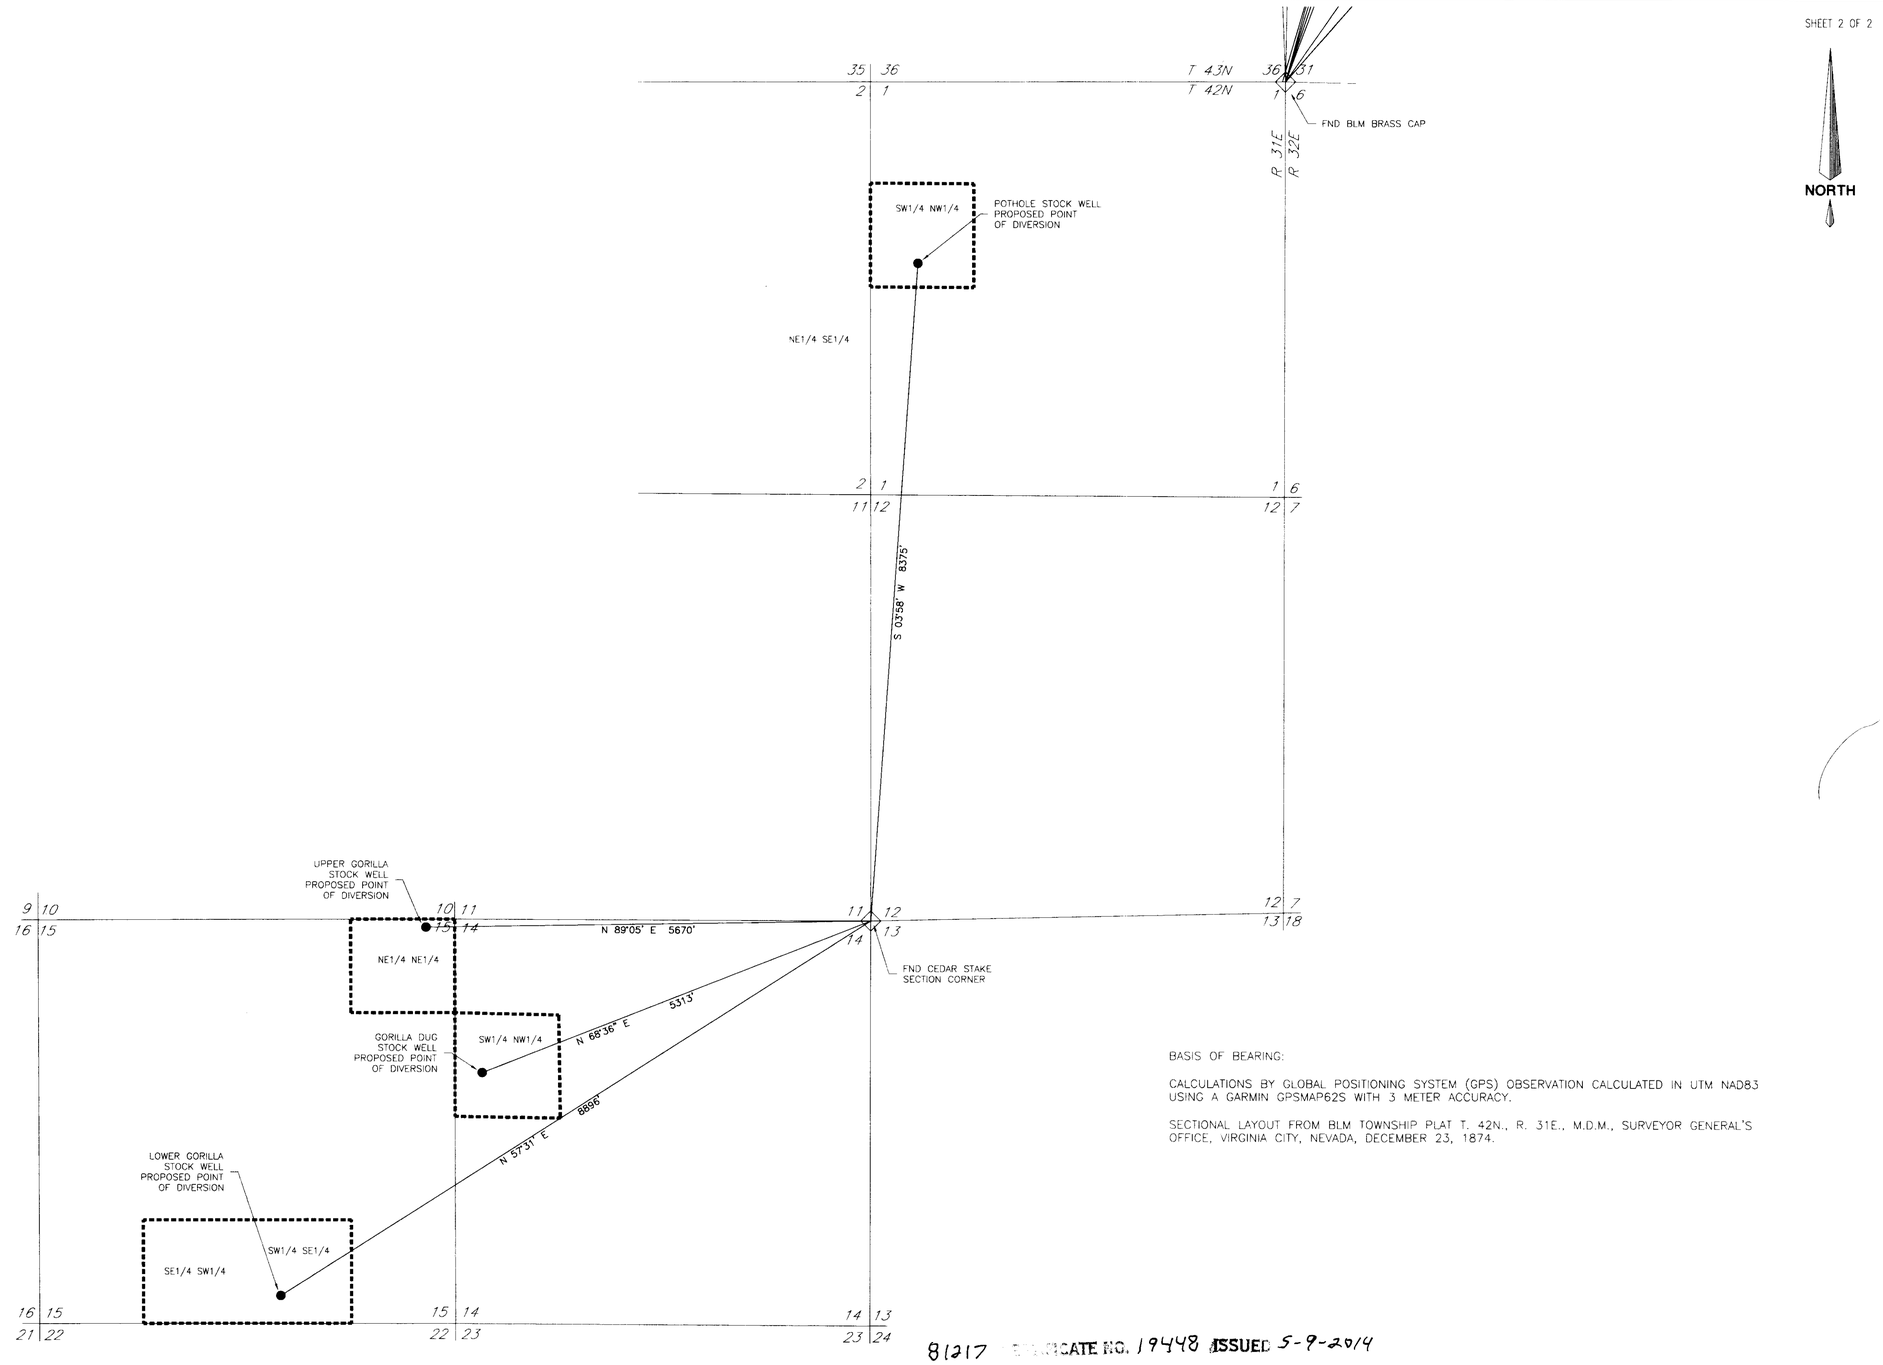

PROPOSED POINTS OF DIVERSION AND PLACES OF USE
WITHIN SECTIONS 1, 14, AND 15, T. 42N., R. 31E., M.D.M.

BASIS OF BEARING:

CALCULATIONS BY GLOBAL POSITIONING SYSTEM (GPS) OBSERVATION CALCULATED IN UTM NAD83 USING A GARMIN GPSMAP62S WITH 3 METER ACCURACY.

SECTIONAL LAYOUT FROM BLM TOWNSHIP PLAT T. 42N., R. 31E., M.D.M., SURVEYOR GENERAL'S OFFICE, VIRGINIA CITY, NEVADA, DECEMBER 23, 1874.

81217 CERTIFICATE NO. 19448 ISSUED 5-9-2014
81218 CERTIFICATE NO. 19449 ISSUED 5-9-2014
81219 CERTIFICATE NO. 19450 ISSUED 5-9-2014
81220 CERTIFICATE NO. 19451 ISSUED 5-9-2014

0 500 1000 2000 3000 4000
SCALE: 1"= 1000'

ENGINEERING · PLANNING · RESOURCE MANAGEMENT
RESOURCE CONCEPTS, INC.
340 N. MINNESOTA STREET
CARSON CITY, NEVADA 89703
PHONE: 775-883-1600 FAX: 775-883-1656
WEB SITE: www.rci-nv.com
212 ELKS POINT ROAD, STE. 443
P.O. BOX 11796
ZEPHYR COVE, NEVADA 89448
PHONE: 775-588-7500

JOB NO.	03-246.1
DATE	10-3-11
DRAWN	FRB
CHECKED	KLS
REVISED	

STATE ENGINEER'S USE

81205 81660

FILED
OCT 06 2014
STATE ENGINEER'S OFFICE

MAP
TO ACCOMPANY APPLICATIONS TO APPROPRIATE WATER FROM UNDERGROUND SOURCES
BY

Quinn River Crossing Ranch, LLC

FOR STOCKWATER PURPOSES
IN HUMBOLDT COUNTY, NEVADA

81220 81219 81218 81217