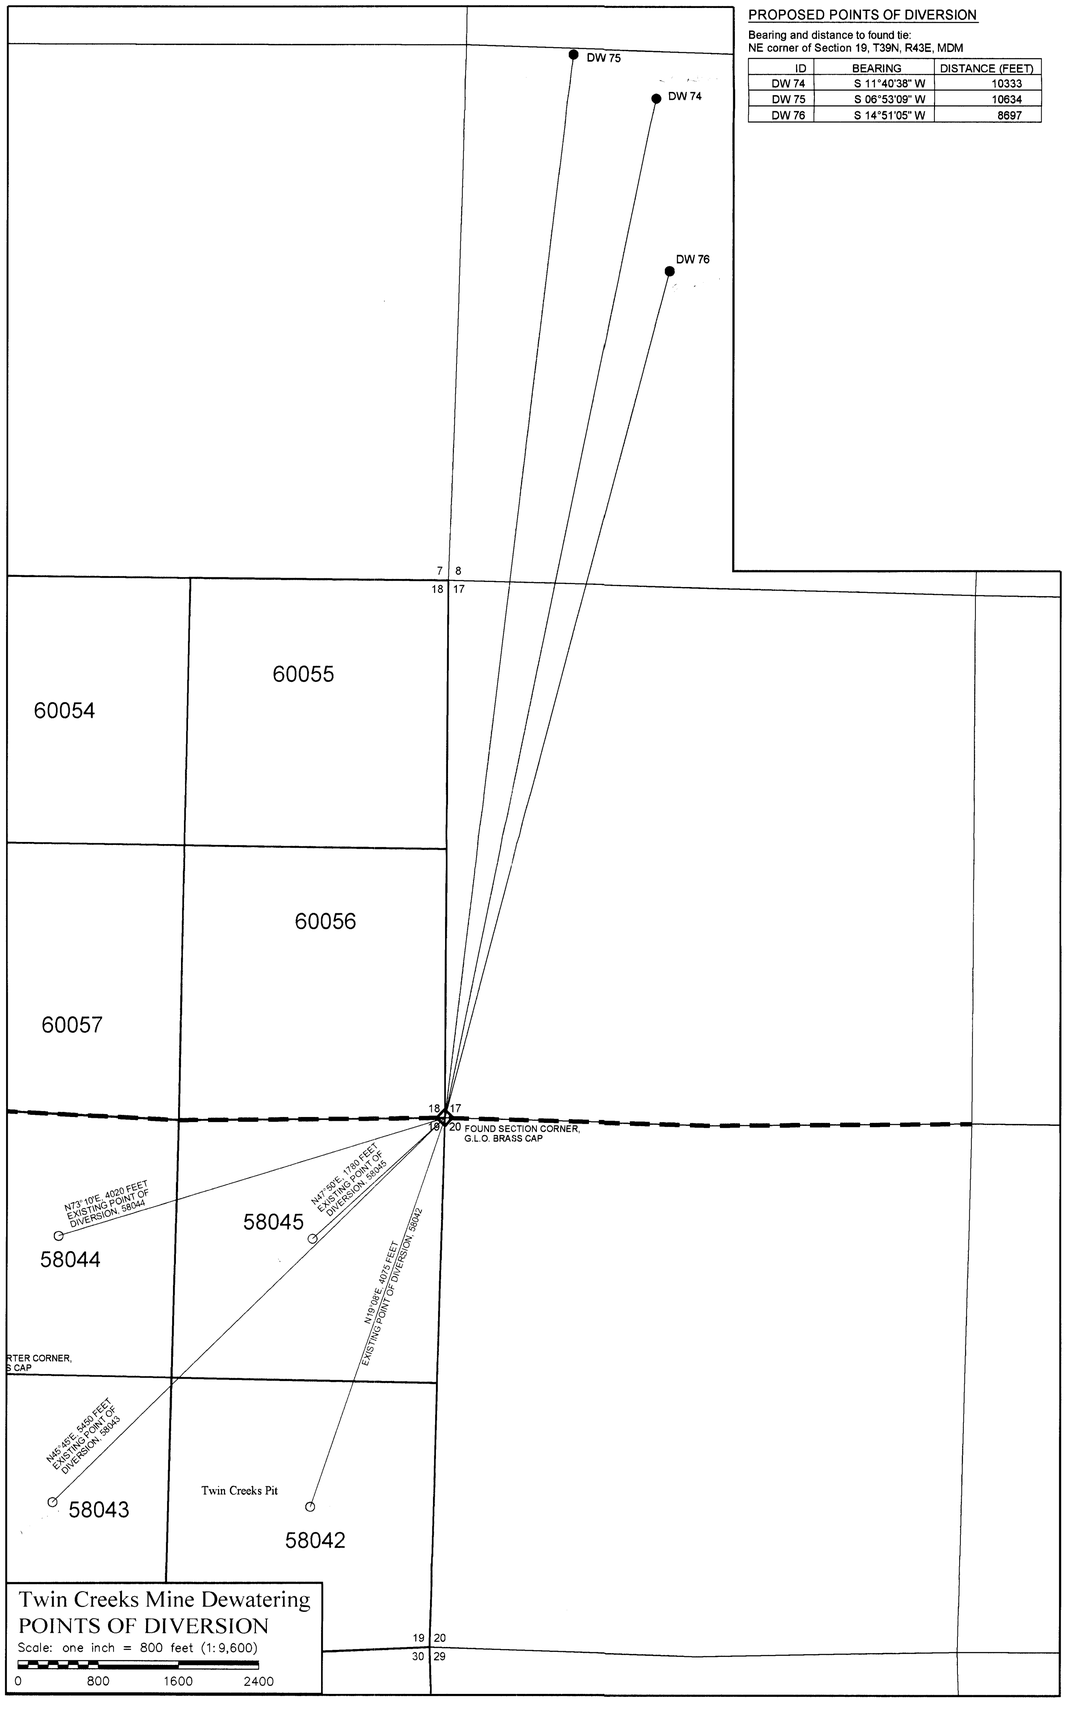

PROPOSED POINTS OF DIVERSION

Bearing and distance to found tie:
NE corner of Section 19, T39N, R43E, MDM

ID	BEARING	DISTANCE (FEET)
DW 74	S 11°40'38" W	10333
DW 75	S 06°53'09" W	10634
DW 76	S 14°51'05" W	8697

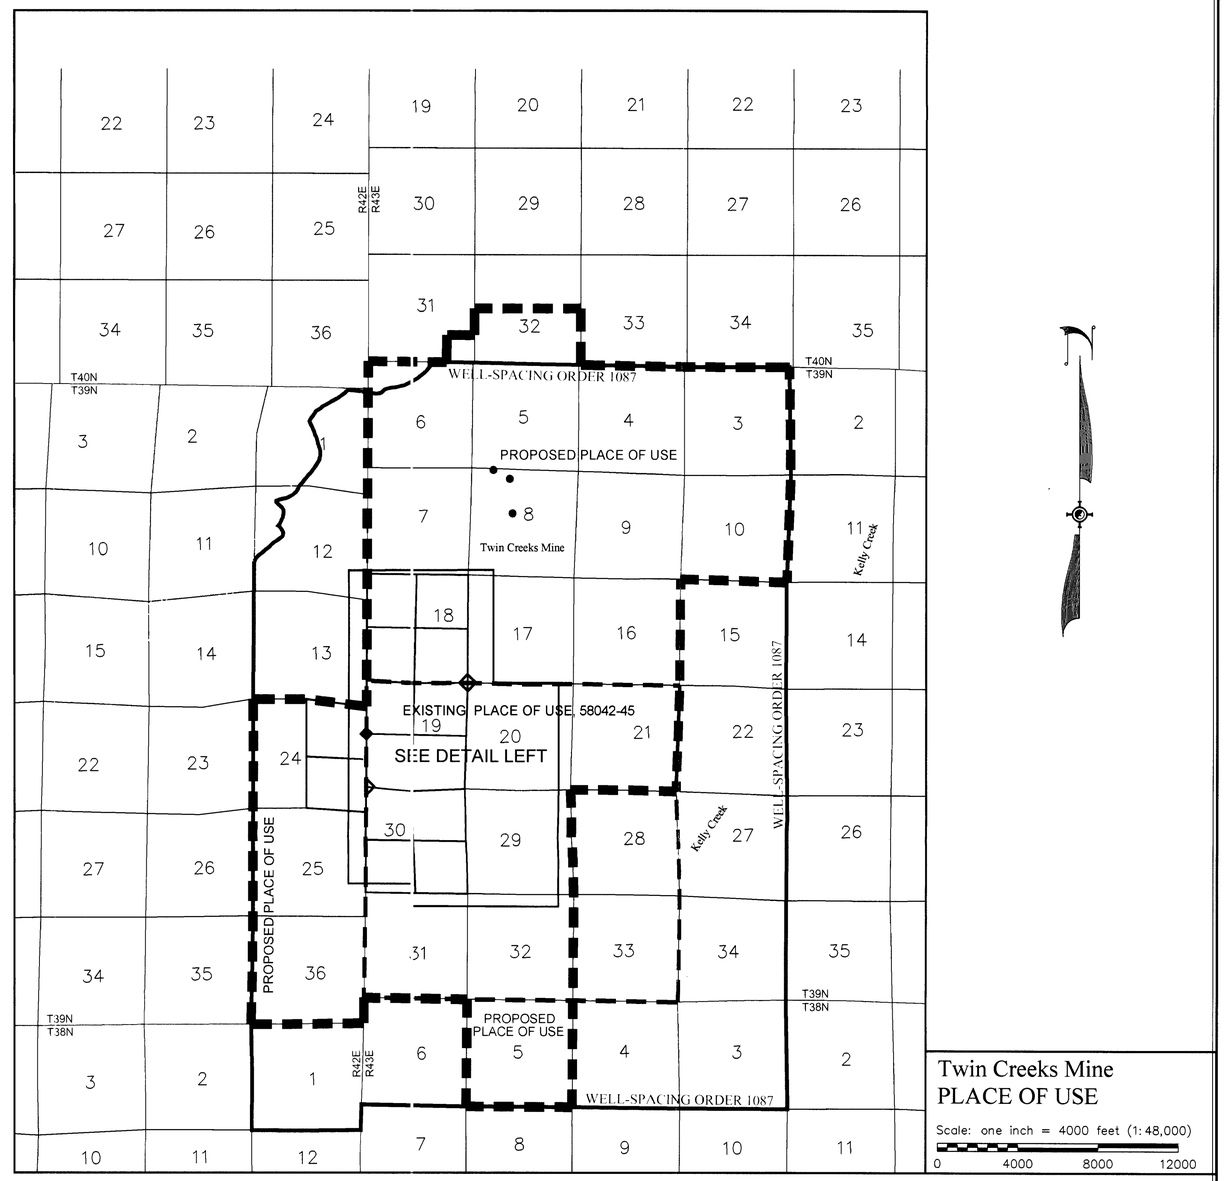

LEGEND

- ● PROPOSED POINTS OF DIVERSION (SEE TABLE)
- ○ EXISTING POINTS OF DIVERSION
- ◇▷ FOUND SECTION CORNERS
- ◆ FOUND QUARTER-SECTION CORNERS
- EXISTING PLACE OF USE
- PROPOSED PLACE OF USE
- WELL-SPACING BLOCK
- ORDER JURISDICTION
- COUNTY BOUNDARIES (NONE)

MAP NOTES

TH S MAP ACCOMPANIES APPLICATIONS FOR TEMPORARY PERMITS. Deviation from the Guidelines and Rules for the Preparation of Water Right Maps (2000) includes use of color and water based ink, absence of water right surveyor affidavit, paper medium, a scale of less than one-inch-to-1000-feet for Place of Use, omission of quarter-section and sixteenth-section details, and strict adherence to Basis of Bearings guidelines (which would require an actual field survey; see Basis of Bearing notes below).

(2002) Boundaries of hydrographic areas of the Humbolt River Region courtesy of Nevada Division of Water Resources (NDWR). Department of Conservation and Natural Resources. These are administrative boundaries rather than strictly hycrologic ones.

BASIS OF BEARING

The line bearing N00°12'49"E from the SW corner to the W quarter-corner of Section 19, T39N, R43E, M.D.M. is referenced to a compilation of surveyed and protracted BLM GCDB data and historical survey records in the Nevada State Plane Coordinate System, NAD27, East Zone by Mark Boge, Water Rights Surveyor 662, translated to the UTM (NAD27) Coordinate System, Zone 11N (see Map Notes above).

STATE ENGINEER'S USE

11/3/11 JJ APPLICANTS NAME SHOULD BE "SANTA FE PACIFIC GOLD CORPORATION"

FILED OCT 3 2011 STATE ENGINEER'S OFFICE

Map to Accompany Applications to Change the Points of Diversion, Manner of Use, and Place of Use of Portions Under Permits: 58042, 58043, 58044 and 58045

For	Mining, Milling, Domestic, and Dewatering
By	Santa Fe Pacific Gold Company
From	Underground
In	Humbolt County, Nevada

S:\CoSouth\Hydrology\Bryce\Vista Wells_Update_102411.dwg

82186T 82185T 82184T 82183T 82182T 81286T 81285T 81284T 81283T 81282T