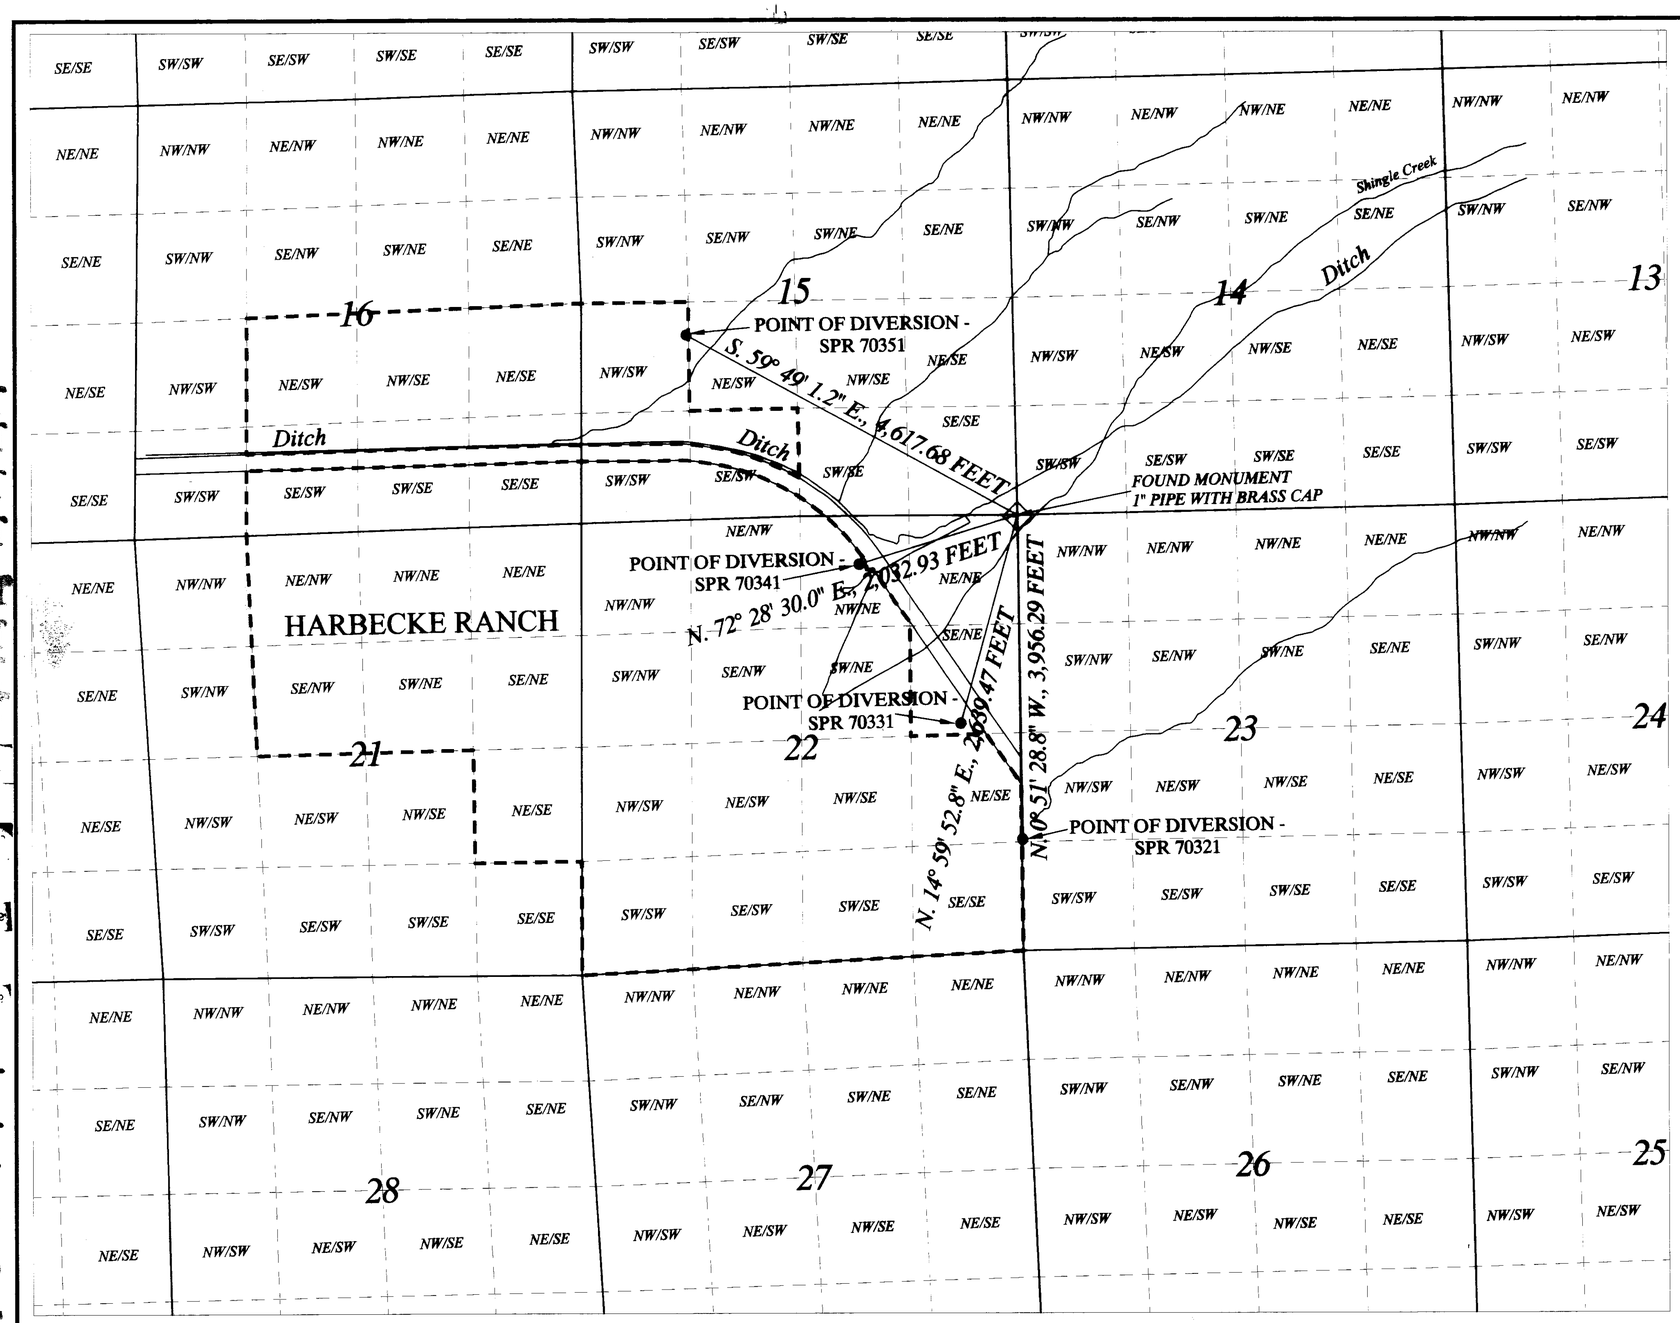


# PORTIONS OF TOWNSHIP 13 NORTH, RANGE 67 EAST, M.D.B.&M.

## STATE OF NEVADA
## COUNTY OF CARSON CITY } SS

*I, MICHAEL A. STANKA, BEING FIRST DULY SWORN, DEPOSE AND SAY THAT THIS MAP, CONSISTING OF ONE SHEET HAS BEEN CORRECTLY DRAWN TO THE DESIGNATED SCALE, FROM FIELD NOTES OF A SURVEY MADE BY ME AND/OR UNDER MY SUPERVISION AND DIRECTION ON JANUARY 7, 2012, AND UPON ANALYSIS OF RECORDED SURVEY DOCUMENTS, AND OTHER DOCUMENTS LOCATED AT THE NEVADA DIVISION OF WATER RESOURCES; THAT THIS MAP TRULY AND CORRECTLY REPRESENTS THE PROPOSED POINTS OF DIVERSION OF UNDERGROUND SOURCES, LOCATED IN WHITE PINE COUNTY BY SOUTHERN NEVADA WATER AUTHORITY FOR IRRIGATION USE.*

*MICHAEL A. STANKA, SWRS # 1182*

PROFESSIONAL ENGINEER - STATE OF NEVADA
MICHAEL A. STANKA
Exp. 6-30-12
ENVIRONMENTAL
No. 18313

*SUBSCRIBED AND SWORN TO BEFORE ME*
*THIS 6th DAY OF February, 2012.*

DAVID G. HILLIS JR.
NOTARY PUBLIC
STATE OF NEVADA
No.05-8829-3 My Appt. Exp. Dec. 10, 2012

*NOTARY PUBLIC IN AND FOR CARSON CITY COUNTY, NEVADA.*

*MY COMMISSION EXPIRES DECEMBER 10, 2012*

## BASIS OF BEARINGS

*POSITIONS AND TIES ARE GPS DERIVED USING NAD 83 DATUM GPS ACCURACY +/- 3 to 5 METERS. SECTION LINE DISTANCE AND BEARINGS OBTAINED FROM THE BUREAU OF LAND MANAGEMENTS'S SURVEY DATED JANUARY 20, 1970 FOR T. 13 N., R. 67 E., M.D.B. & M.*

## Proposed Points of Diversion for Underground Sources

*SPR 70321*

*WITHIN THE NW ¼ SW ¼ OF SECTION 23, T. 13 N., R. 67 E., M.D.B.&M., OR AT A POINT FROM WHICH THE NE CORNER OF SECTION 22, T. 13 N., R. 67 E., M.D.B.&M. BEARS N. 0° 51' 28.8" W., A DISTANCE OF 3,956.29 FEET.*

*SPR 70331*

*WITHIN THE SE ¼ NE ¼ OF SECTION 22, T. 13 N., R. 67 E., M.D.B.&M., OR AT A POINT FROM WHICH THE NE CORNER OF SAID SECTION 22 BEARS N. 14° 59' 52.8" E., A DISTANCE OF 2,639.47 FEET.*

*SPR 70341*

*WITHIN THE NW ¼ NE ¼ OF SECTION 22, T. 13 N., R. 67 E., M.D.B.&M., OR AT A POINT FROM WHICH THE NE CORNER OF SAID SECTION 22 BEARS N. 72° 28' 30.0" E., A DISTANCE OF 2,032.93 FEET.*

*SPR 70351*

*WITHIN THE NW ¼ SW ¼ OF SECTION 15, T. 13 N., R. 67 E., M.D.B.&M., OR AT A POINT FROM WHICH THE NE CORNER OF SECTION 22, T. 13 N., R. 67 E., M.D.B.&M. BEARS S. 59° 49' 1.2" E., A DISTANCE OF 4,617.68 FEET.*

N

## GPS COORDINATES [NAD 83]

| | |
|---|---|
| *NE CORNER OF SECTION 22, T. 13 N.,R. 67 E., M.D.B.&M.* | *N 38° 59' 02.30" W 114° 25' 45.35"* |
| *SPR 70321 - POD* | *N 38° 58' 23.2" W 114° 25' 46.1"* |
| *SPR 70331 - POD* | *N 38° 58' 37.1" W 114° 25' 54.0"* |
| *SPR 70341 - POD* | *N 38° 58' 56.25" W 114° 26' 9.9"* |
| *SPR 70351 - POD* | *N 38° 59' 25.25" W 114° 26' 35.9"* |

## LEGEND

- QUARTER-QUARTER LINE
- SECTION LINE
- TOWNSHIP / RANGE LINE
- COUNTY LINE
- FOUND MONUMENT
- PLACE OF USE

SCALE

1,000 0 500 1,000 2,000 4,000 FEET

1 inch = 1,000 ft.


**STANKA CONSULTING, LTD**
301 WEST KING STREET
CARSON CITY, NV 89703
(775) 885-9283
michael@stankaconsulting.com


AMEND JURAT AND TITLE BLOCK: STATE ENGINEER'S USE 81548T-81554T
TEMPORARY CHANGE APPLICATION TO CHANGE THE POD AND POU OF PERMIT 20817 CERT 6777
ALSO TEMPORARY CHANGE TO CHANGE THE POD AND POU OF PERMIT 63532
ALSO TEMPORARY CHANGE TO CHANGE THE POD, POU AND MOU OF PERMIT 63539

FEB 07 2012

*JANUARY 16, 2012* *Sheet 1 of 1*

**MAP TO ACCOMPANY TEMPORARY CHANGE APPLICATIONS TO CHANGE THE POINTS OF DIVERSION OF PERMITS 79722 AND 79723 (POR).**
**for**
**IRRIGATION USE**
**by**
**SOUTHERN NEVADA WATER AUTHORITY**
**FROM**
**UNDERGROUND SOURCES**
**IN**
**WHITE PINE COUNTY, NEVADA.**


86117T 86116T 86114T 86113T 86089T 86088T 86087T 86086T 85111 85110 85109 85108 85107 85106 85105 85104 84971T 84970T 84969T 84968T 84965T 84964T 84962T 84961T 83565T 83564T 83563T 83562T 83560T 83561T 83559T
83557T 82567T 82566T 82565T 82564T 82563T 82562T 82561T 82560T 82559T 81554T 81553T 81552T 81551T 81550T 81549T 81548T