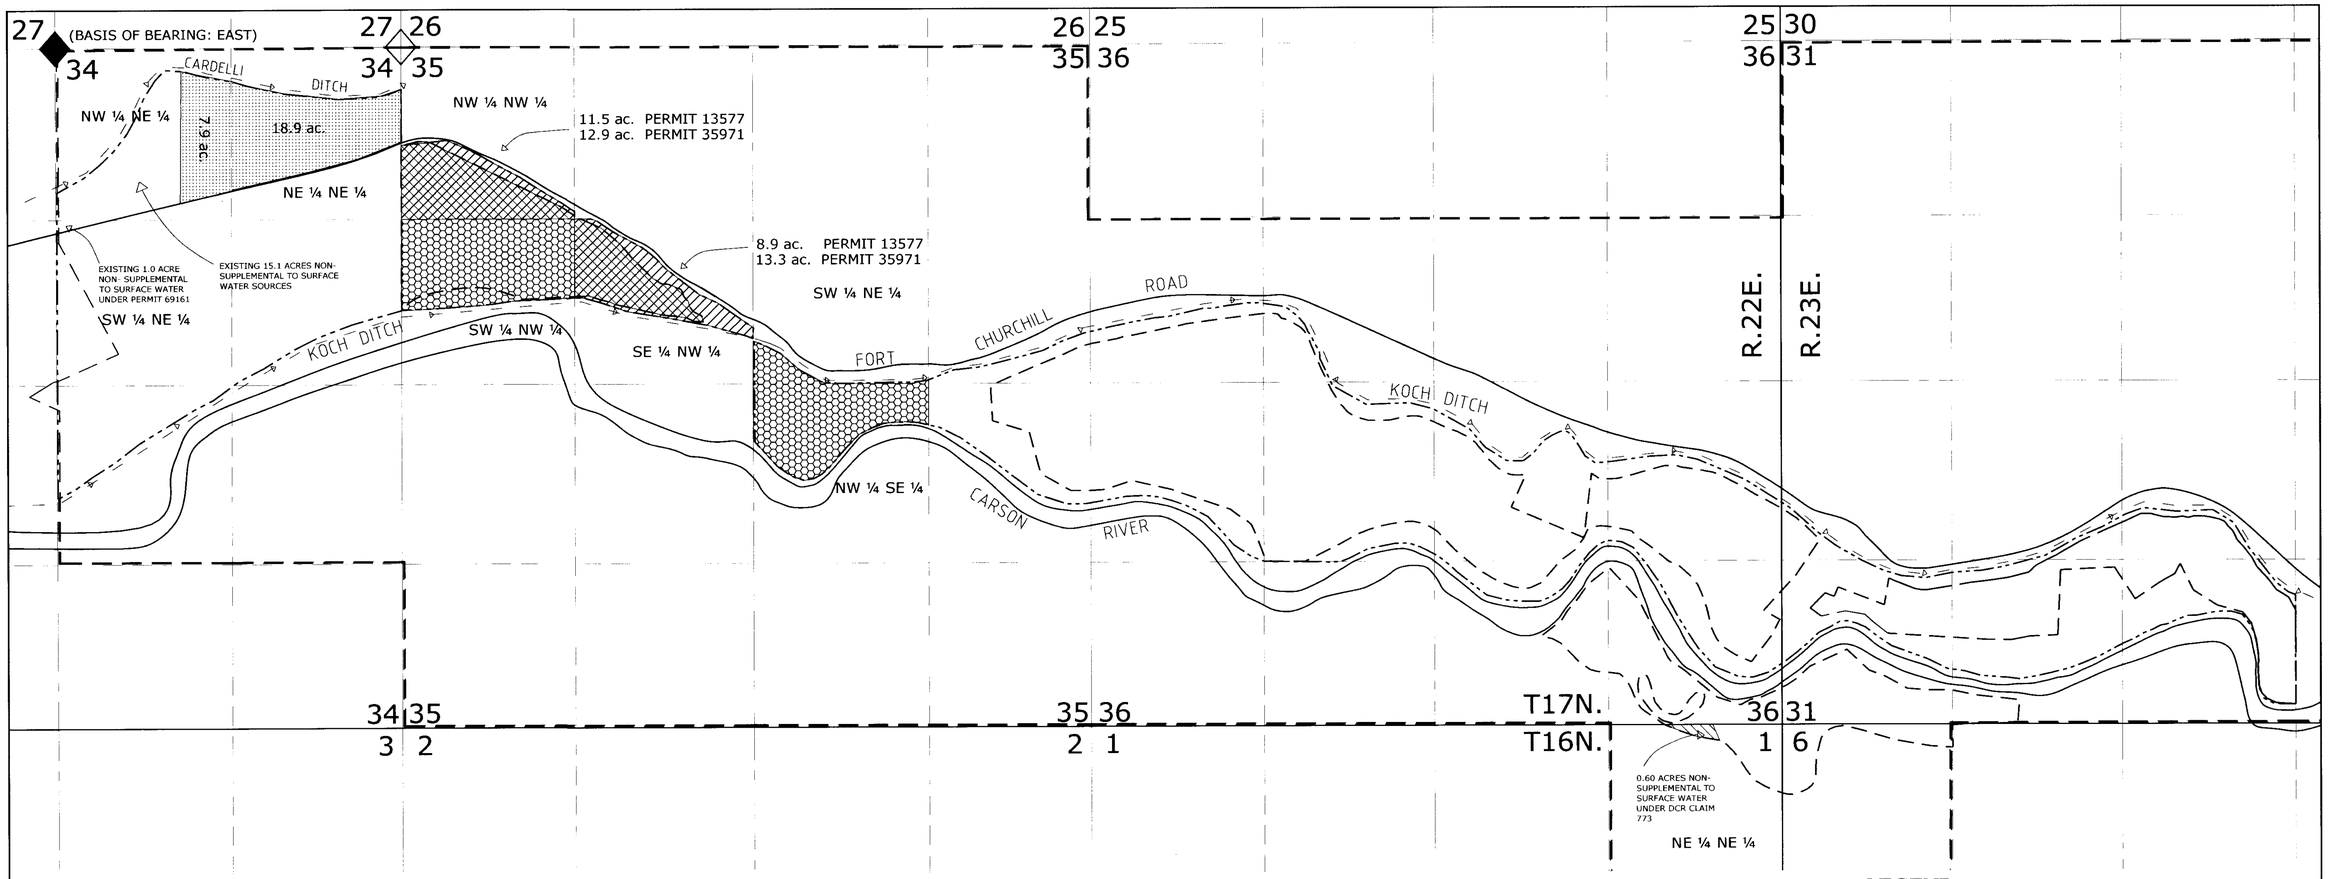

STATE OF NEVADA }
COUNTY OF WASHOE } SS

I, JACOB R. HILDEBRAND, BEING FIRST DULY SWORN, DEPOSE AND SAY THAT SITE INSPECTIONS HAVE BEEN MADE BY ME, OR UNDER MY SUPERVISION AND DIRECTION, ON OR BEFORE FEBRUARY 14, 2012; THAT THE LOCATION OF EACH REFERENCE MONUMENT HAS BEEN VERIFIED BY SITE INSPECTION; THAT THE PLACE OF USE SITES HAVE BEEN INSPECTED; THAT THIS MAP, CONSISTING OF 1 SHEET, HAS BEEN CORRECTLY DRAWN TO THE DESIGNATED SCALE FROM SURVEYING CALCULATION NOTES PREPARED BY ME, OR UNDER MY SUPERVISION AND DIRECTION, RELYING UPON ANALYSIS OF RECORDED SURVEY MAPS AND OTHER RECORDED SURVEYING DOCUMENTS ON FILE IN THE OFFICE OF THE STATE ENGINEER, THAT THIS MAP TRULY AND CORRECTLY REPRESENTS THE LOCATION AND EXTENT OF WORKS USED TO DIVERT WATER FROM AN UNDERGROUND SOURCE IN LYON COUNTY, NEVADA BY ASPEN CREEK, LLC, A DELAWARE LIMITED LIABILITY COMPANY FOR IRRIGATION & DOMESTIC PURPOSES AND THAT THE BOUNDARY OF ALL LANDS, SHOWN BY 40-ACRE SUBDIVISIONS THE AREAS BEING REMOVED FROM IRRIGATION AND TRANSFERED, ARE FULLY AND CORRECTLY DESIGNATED THEREON.

Exp: 6-30-13 CIVIL No. 15739 — 3/6/12

JACOB R. HILDEBRAND, SWRS #1124

ANTOINETTE K. MORRISON
Notary Public - State of Nevada
Appointment Recorded in Washoe County
No: 94-88271-2 - Expires February 8, 2016

SUBSCRIBED AND SWORN TO BEFORE ME
THIS 10 DAY OF March, 2012.
Antoinette K. Morrison
NOTARY PUBLIC IN AND FOR Washoe COUNTY, Nevada.
MY COMMISSION EXPIRES February 8, 2016.

TEC CIVIL ENGINEERING CONSULTANTS
9480 Double Diamond Pkwy #200, Reno, Nevada 89521
(775)352-7800 Fax(775)352-7929

EXISTING PLACE OF USE

T. 16N & T.17N., R. 22E & R.23E., M.D.B.&M.

AREA BEING REMOVED FROM IRRIGATION

GROUNDWATER									GRDWTR STATUS			
Permit 13577 Acres	Permit 35971 Acres	Total UG Acreage	Total Acreage Under Carson River Claims	QTR	QTR	SEC	TWNS	RNG	Suppl. Acres	Non-Suppl. Acres	Permit 13577 Acres Stripped	Permit 35971 Acres Stripped
11.50	12.90	12.90	0.00	NW	NW	35	17	22		12.90	11.50	12.90
8.90	13.30	13.30	0.00	SE	NW	35	17	22		13.30	8.90	13.30
4.00	0.00	4.00	3.40	NE	NE	1	16	22	3.40	0.60	0.60	0.00
TOTAL ACREAGE									TOTAL ACREAGE			
24.40	26.20	30.20	3.40						3.40	26.80	21.00	26.20

NOTE:

TEMPORARY APPLICATIONS TO CHANGE THE P.O.D./P.O.U. OF NON-SUPPLEMENTAL GROUNDWATER PERMITS ARE BEING FILED IN ORDER TO ENSURE A RELIABLE SUPPLY FOR THE UPCOMING IRRIGATION SEASON

BASIS OF BEARINGS

THE NORTH LINE OF THE NE ¼, SECTION 34, T.17N., R.22E., M.D.B.&M. BEARING EAST, PER CULTURAL MAP FILED UNDER APPLICATION 35971, ON FILE WITH THE OFFICE OF THE STATE ENGINEER.

SCALE

600 0 300 600 1200 2400 FEET

1 inch = 600 ft.

LEGEND

- EXISTING PLACE OF USE PERMIT 13577
- EXISTING PLACE OF USE PERMIT 35971
- PROPOSED PLACE OF USE
- AREA PREVIOUSLY REMOVED FROM IRRIGATION BY PERMITS 74369 & 74370
- AREA TO BE REMOVED FROM IRRIGATION PERMIT 13577 (21 ac)
- AREA TO BE REMOVED FROM IRRIGATION PERMIT 35971 (26.2 ac)
- DITCHES
- FOUND QUARTER CORNER PER MAP FILED UNDER PERMIT 35971
- FOUND SECTION CORNER PER MAP FILED UNDER PERMIT 35971

NOTES:

1. AREAS MARKED WITH DOUBLE HATCHING REPRESENT LANDS STRIPPED FROM BOTH PERMITS
2. FOR EXISTING & PROPOSED POINTS OF DIVERSION, REFER TO MAPS FILED UNDER PERMITS 13577 & 35971

Projects\WadeDev002\2012_Temp Application.dwg

February 14, 2012 *Sheet 1 of 1*

STATE ENGINEER'S USE

FILED MAR 07 2012 STATE ENGINEER'S OFFICE

MAP TO ACCOMPANY APPLICATIONS TO CHANGE THE POINT OF DIVERSION & PLACE OF USE OF A PORTION OF PERMIT 13577 CERTIFICATE 3688, AND THE PLACE OF USE OF A PORTION OF PERMIT 35971 CERTIFICATE 10426
BY
ASPEN CREEK, LLC, A DELAWARE LIMITED LIABILITY COMPANY
FOR
IRRIGATION & DOMESTIC USE
FROM AN UNDERGROUND SOURCE
LYON COUNTY NEVADA

81643T 81642T