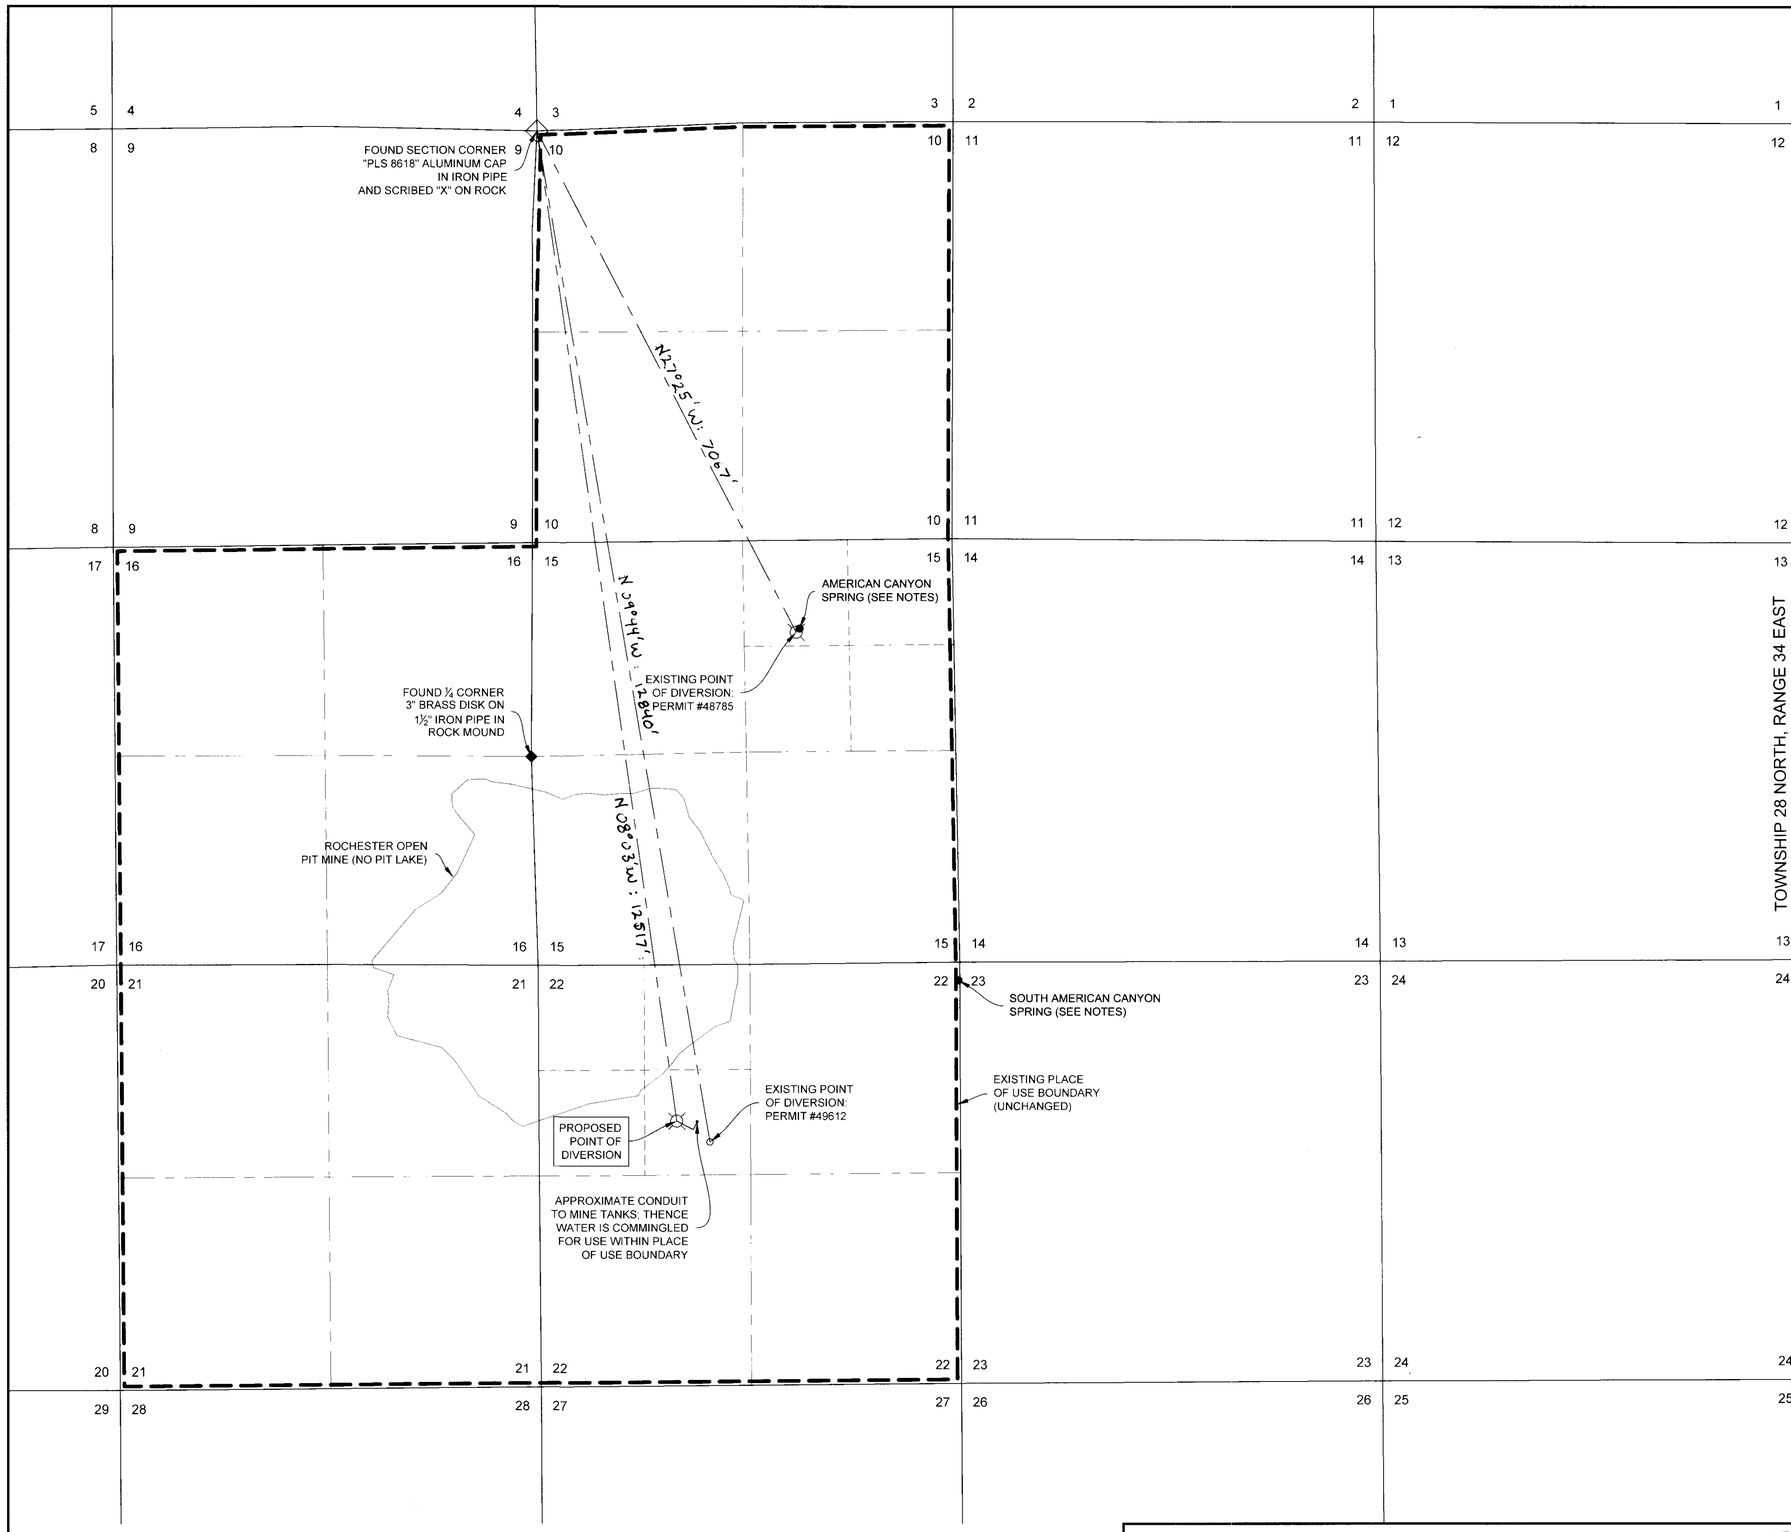

BASIN KEY MAP

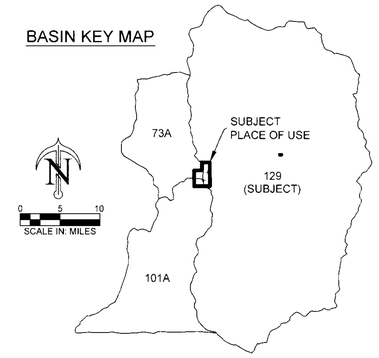

BASIS OF BEARINGS

THE BASIS OF BEARINGS IS THE NAD83 NEVADA STATE PLANE COORDINATE SYSTEM, WEST ZONE. GROUND-TO-GRID FACTOR 0.99962798. LOCATIONS DETERMINED BY GPS METHODS WITH MINIMUM ACCURACY OF ONE METER.

NOTES

1) TWO HISTORICAL SPRING LOCATIONS ARE INDICATED HEREON. NO SURFACE WATER FEATURE (STREAMS, DITCHES, CANALS, ETC.) IS LOCATED WITHIN ¼ MILE OF THE PROPOSED POINT OF DIVERSION.

STATEMENT

I, NATHAN EARL ROBISON, BEING FIRST DULY SWORN, DEPOSE AND SAY THAT THIS MAP, CONSISTING OF ONE (1) SHEET (INCLUSIVE), HAS BEEN CORRECTLY DRAWN TO THE DESIGNATED SCALE FROM FIELD NOTES OF A SURVEY MADE BY ME, OR UNDER MY SUPERVISION AND DIRECTION, ON APRIL 23, 2012, THAT IT TRULY AND COMPLETELY REPRESENTS THE LOCATION AND EXTENT OF THE WORKS USED TO DIVERT WATER FROM AN UNDERGROUND SOURCE IN PERSHING COUNTY, NEVADA BY COEUR-ROCHESTER, INC. FOR MINING, MILLING AND DOMESTIC PURPOSES, THAT THE PROPOSED POINT OF DIVERSION AND RETURN, THE LOCATION OF THE MINE, THE APPROXIMATE SIZE AND CAPACITY OF THE DIVERTING CONDUIT, AND THE LOCATION AND NAMES OF ALL OTHER WORKS OR STREAMS WHICH ARE CROSSED BY OR CONNECTED TO SAID WORKS, ARE FULLY AND CORRECTLY DESIGNATED HEREON.

NATHAN E. ROBISON Exp: 12-31-13 CIVIL NO. 16055

05-05-2012

NATHAN EARL ROBISON
PROFESSIONAL ENGINEER NO. 16055 (CIVIL)
WATER RIGHTS SURVEYOR NO. 1213

STATE OF NEVADA

COUNTY OF WASHOE

SUBSCRIBED AND SWORN TO BEFORE ME THIS 5th DAY OF MAY, 2012

NOTARY PUBLIC

MY COMMISSION EXPIRES 12/17/15

NOTARY PUBLIC STATE OF NEVADA County of Washoe STEPHEN N. EDELSTEIN No. 06-5446-2 My Appointment Expires Dec 17, 2015

MAP LEGEND

PUBLIC LAND SUBDIVISIONS: (PER BLM GCDB U.N.O.)
- TOWNSHIP & RANGE
- SECTION
- 1/4 SECTION
- 1/16 SECTION

OTHER FEATURES
- PLACE OF USE BOUNDARY
- CONVEYANCES

SCALE IN: FEET
1"=1000' AT TRUE SCALE

81863T
81864

FILED
MAY 08 2012
STATE ENGINEER'S OFFICE

STATE ENGINEER'S USE

MAP to Accompany Application To Change the Point of Diversion Under Permit No. 49612

For Mining, Milling and Domestic Use
By COEUR-ROCHESTER, INC.
From an Underground Source
In PERSHING COUNTY, NEVADA

Robison Engineering COMPANY, INC.
(775) 852-2251
12810 FELLOWSHIP WAY
RENO, NV 89511
www.robisoneng.com

DRAWN: NER

COEUR ROCHESTER

81864 81863T