SECTIONS 15, 16, 19, 20, and 21, T.15N., R.25E., M.D.M., LYON COUNTY, NEVADA

STATE OF NEVADA
COUNTY OF WASHOE } SS

I, Michael D. Buschelman, being first duly sworn, depose and say that this map, consisting of one sheet, has been correctly drawn to the designated scale from notes of a survey made under my supervision and direction on or before April 9, 2012; that this map truly and correctly represents the proposed place of use and point of diversion of water from an underground source in Lyon County, Nevada, by BREAK-A-HEART, LLC for industrial and domestic purposes.

Michael D. Buschelman
State Water-Right Surveyor No. 792

Exp 12-31-12

Subscribed and sworn to before me on this 6th day of June, 2012.

Notary Public

MARY ROTH
Notary Public, State of Nevada
Appointment No. 02-76679-2
My Appt. Expires Jul 6, 2014

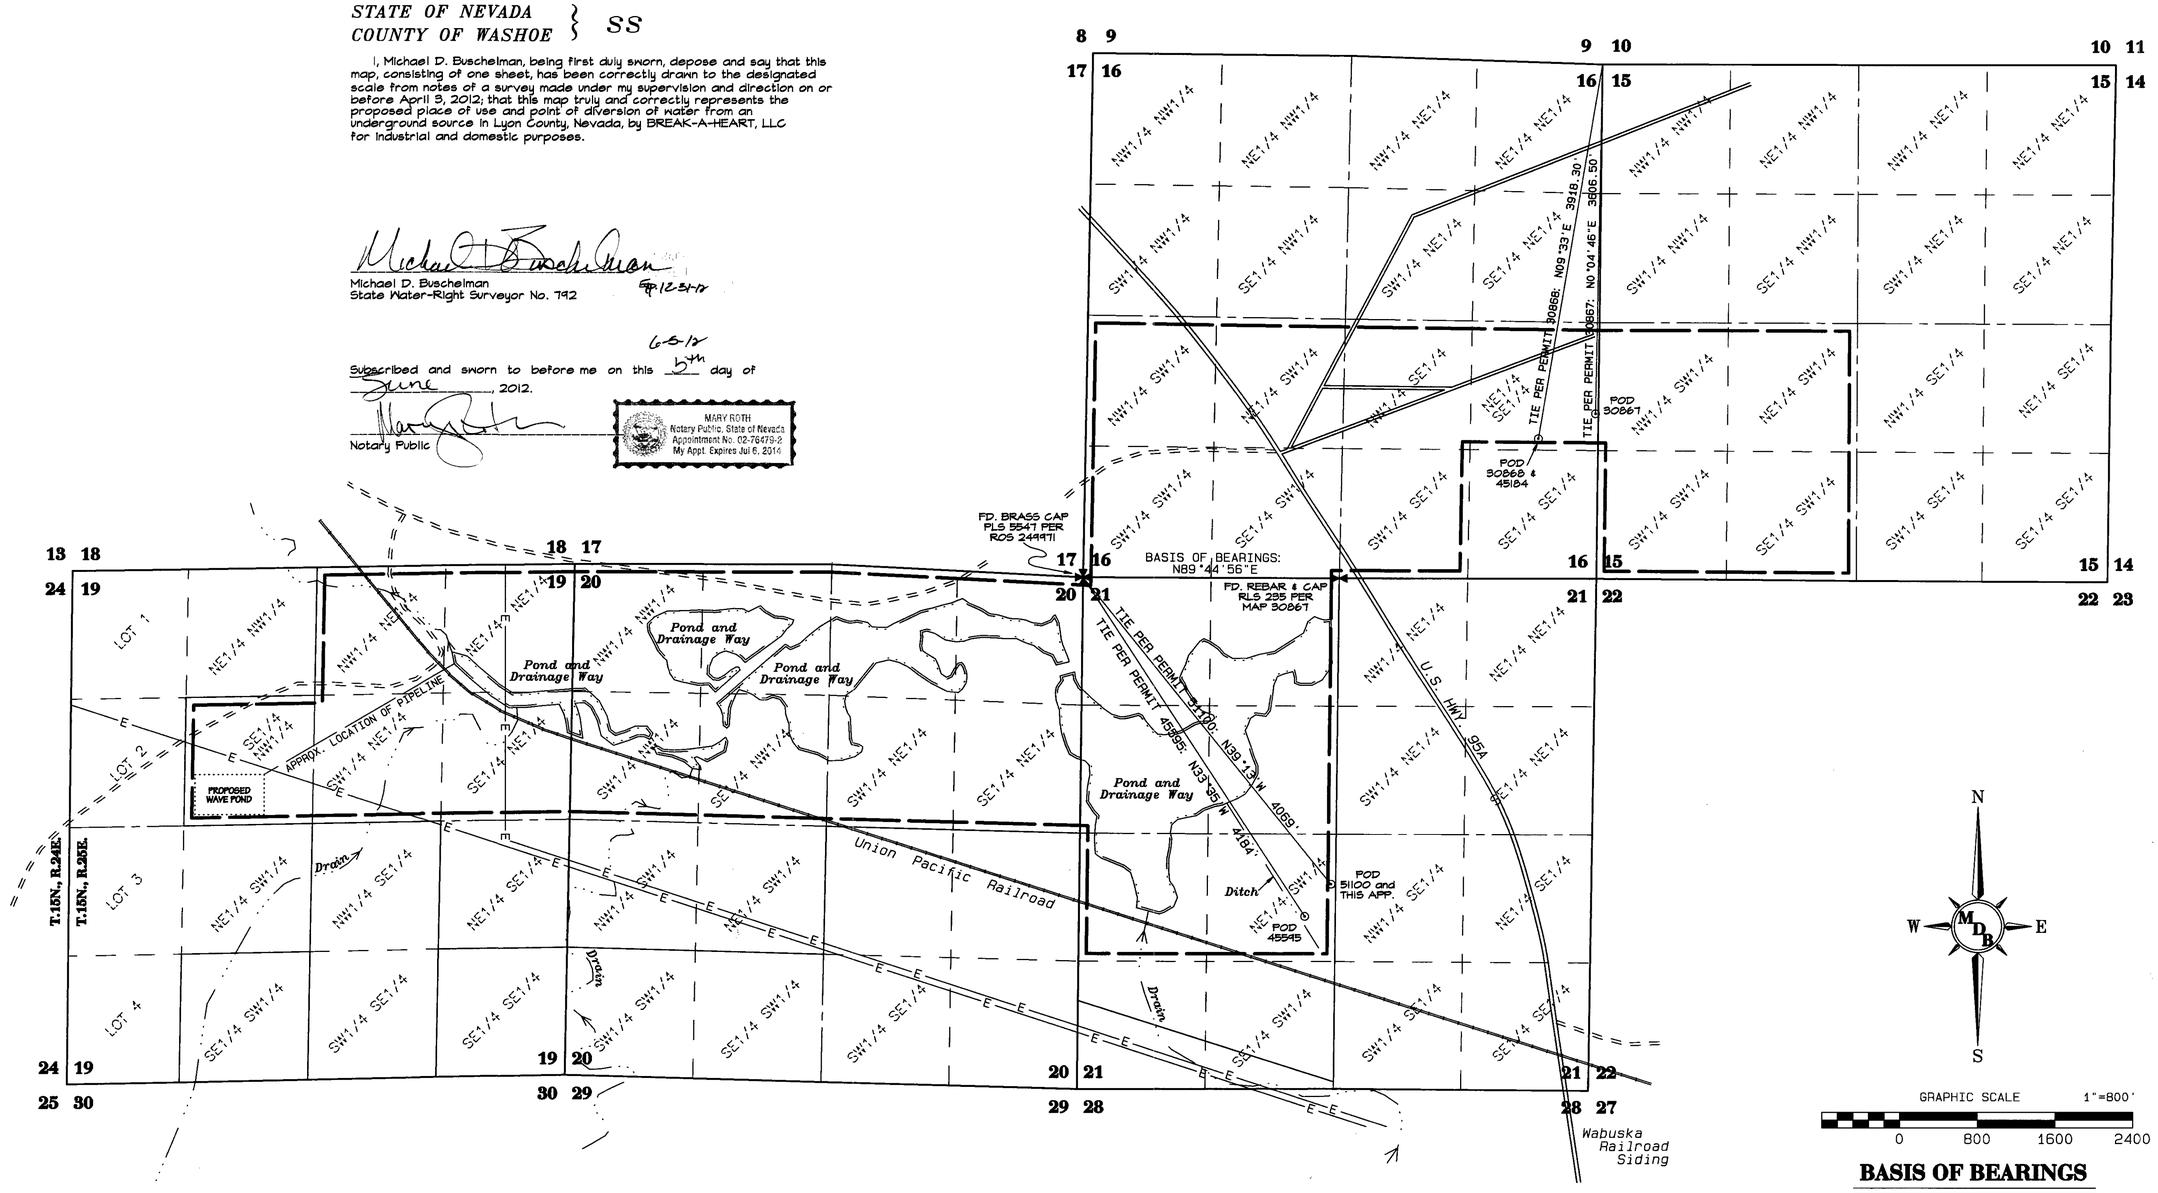

BASIS OF BEARINGS

The northerly line of the NW 1/4 of Section 21, T.15N., R.25E., M.D.M., taken as N89°44'56"E, per the map supporting Permit 30867.

REFERENCES

1. Map supporting Application No. 30867, filed in the office of the Nevada State Engineer on January 9, 1985.
2. Record of Survey Map #244971 for Hodeges Transporattion, filed in the office of the Lyon County Recorder on July 6, 2000.
3. Offical GLO Plat of Township 15 North, Range 25 East, M.D.M., and related notes.
4. 7.5 minute USGS Quadrangle Map: Wabuska, Nevada.

LEGEND

SECTION LINE	RAILROAD
QUARTER SECTION LINE	TRANSMISSION LINE
16TH SECTION LINE	WELL (POINT OF DIVERSION)
PROPOSED PLACE OF USE	19 SECTION NUMBER
PARCEL LINE - LYON COUNTY	SECTION CORNER
DRAIN (SHOWING DIRECTION OF FLOW)	QUARTER CORNER
HIGHWAY OR IMPROVED ROAD	
UNIMPROVED ROAD	

Michael D. Buschelman Consulting, Inc.
Post Office Box 51371
Sparks, Nevada 89435
(775) 355-9628 Office 355-9629 FAX

STATE ENGINEER'S USE

81951

FILED
JUN - 8 2012
STATE ENGINEER'S OFFICE

RECEIVED
2012 JUN -8 PM 2:15
STATE ENGINEERS OFFICE

MAP TO ACCOMPANY APPLICATION TO CHANGE THE PLACE OF USE UNDER A PORTION OF PERMIT NO. 51100 FOR INDUSTRIAL AND DOMESTIC PURPOSES BY

BREAK-A-HEART, LLC

FROM AN UNDERGROUND SOURCE IN LYON COUNTY, NEVADA

JOB #12045.01.RM DDM

81951