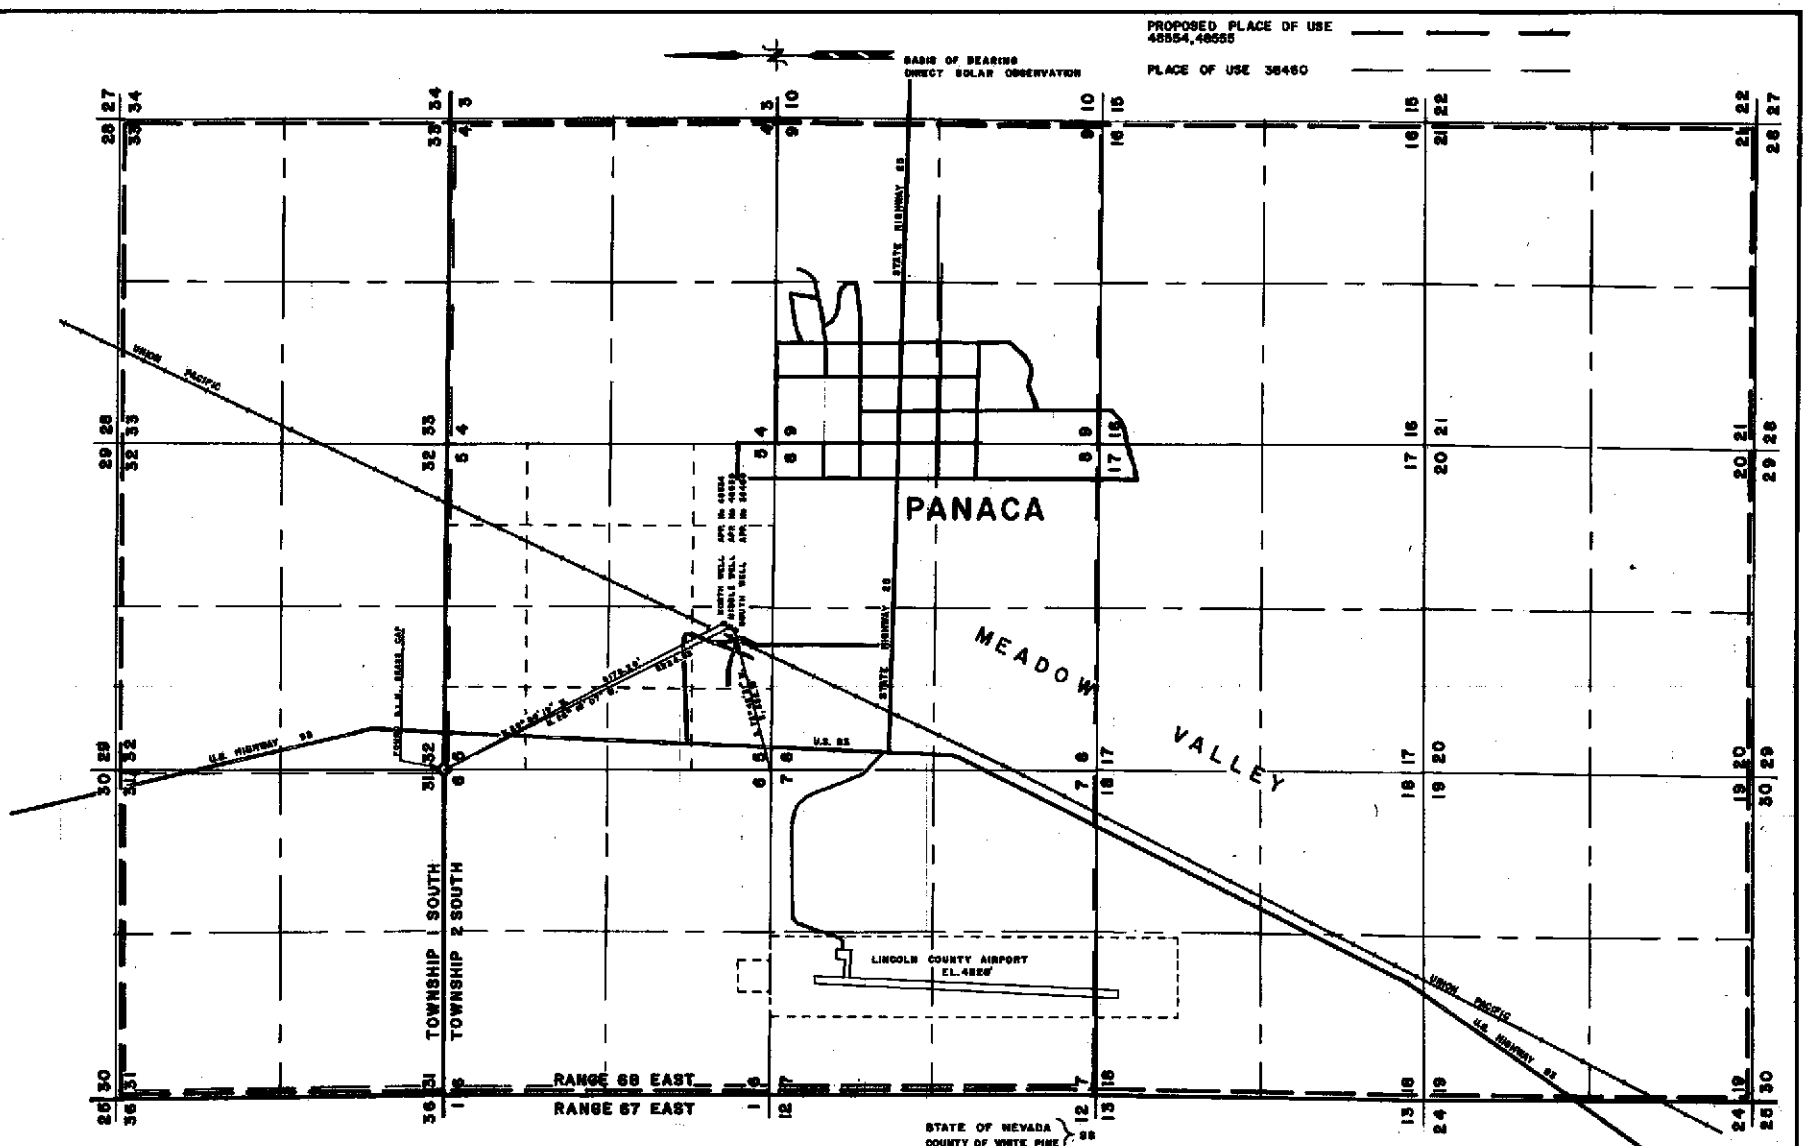

STATE OF NEVADA }
COUNTY OF WHITE PINE } SS

I, RICHARD E. FORGER, BEING FIRST DULY SWORN, DEPOSE AND SAY THAT THIS MAP, CONSISTING OF ONE SHEET, HAS BEEN CORRECTLY DRAWN TO THE DESIGNATED SCALE FROM FIELD NOTES OF A SURVEY MADE BY ME, ON THE 11TH DAY OF NOVEMBER, 1964, THAT IT TRULY AND CORRECTLY REPRESENTS THE PROPOSED LOCATION, TO DIVERT WATER FROM UNDERGROUND SOURCES IN LINCOLN COUNTY, BY PANACA FARMSTEAD ASSOCIATION, FOR MUNICIPAL PURPOSES. THAT THE PROPOSED POINTS OF DIVERSION, THE APPROXIMATE LOCATION AND SIZE OF THE WELLS AND NAMES OF ALL OTHER WORKS WHICH WILL CROSS OR CONNECT WITH THE PROPOSED WORKS, AND THE BOUNDARY OF ALL LANDS SHOWN BY 40 ACRE SUBDIVISIONS THE AREAS PROPOSED TO BE MUNICIPLIE DEVELOPED, ARE CORRECTLY DESIGNATED THEREON.

Richard E. Forger
RICHARD E. FORGER
STATE WATER RIGHT SURVEYOR
CERTIFICATE No 497

SUBSCRIBED AND SWORN BEFORE ME THIS 13th DAY OF Feb., 1969
NOTARY PUBLIC IN AND FOR WHITE PINE COUNTY, NEVADA.
Mary E. Hill
NOTARY PUBLIC

FILED
MAR 21 1969
STATE ENGINEER'S OFFICE

SECTIONS 31, 32, and 33 TOWNSHIP 1 SOUTH
RANGE 68 EAST

AND

SECTIONS 4, 5, 6, 7, 8, 9, 16, 17, 18, 19, 20, and 21
TOWNSHIP 2 SOUTH RANGE 68 EAST

M.D.B. & M.

48554 48555 38480

MAP TO ACCOMPANY APPLICATION
TO CHANGE POINT OF DIVERSION
AND PLACE OF USE

FOR MUNICIPAL USE

BY PANACA FARMSTEAD ASSOCIATION

FROM UNDERGROUND SOURCES

DATE 1-22-69

80771 80695 79870 I 69300 48555 48554

82061

RECEIVED 2012 AUG 15 AM 10:42 STATE ENGINEER