Sheet No. 1 of 1 sheets

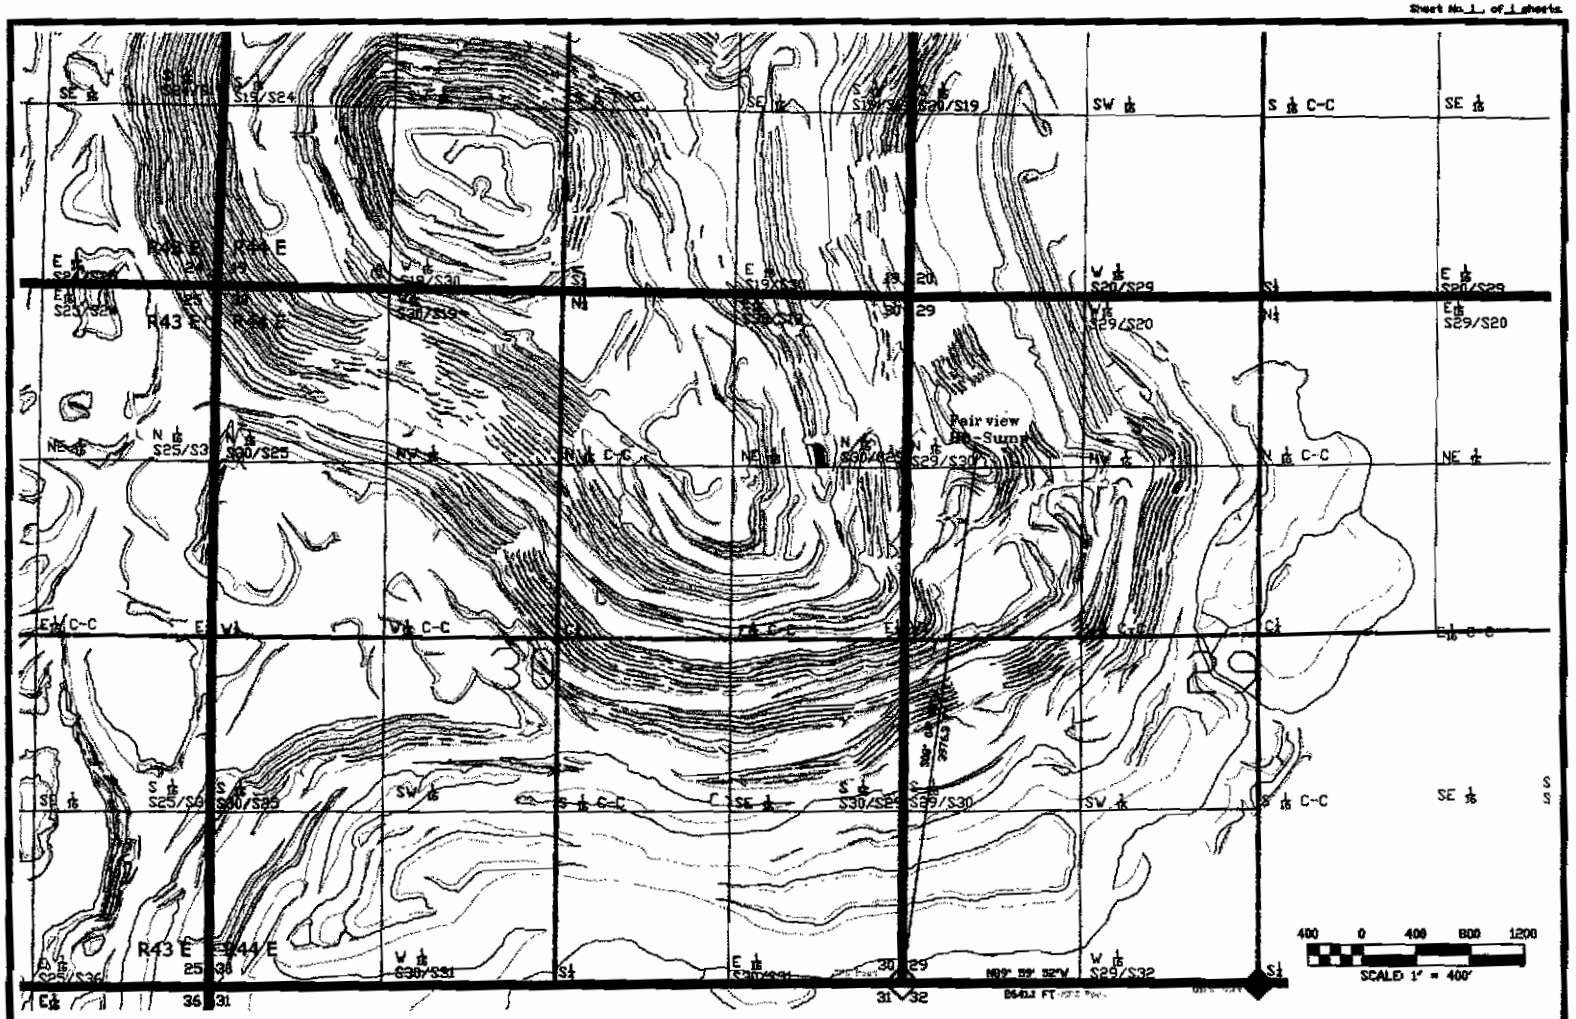

BASIS OF BEARINGS
AS BEING THAT LINE BETWEEN THE SOUTH 1/4 AND THE SW. COR OF SECTION 29 T.10N.,R44E., M.D.M. N 89°59'52" W FOR A DISTANCE OF 2641.1 FT

ROUND MOUNTAIN GOLD CORPORATION

SMOKY VALLEY COMMON OPERATION

STATE ENGINEER'S USE

Map to accompany application(s) to temporarily change point of diversion, and place, and manner of use of a portion of water to include mining activities (including reclamation), underground source associated with Permit 82189.

Fairview HD-Sump

ROUND MOUNTAIN GOLD CORP., HOMESTAKE NEVADA CORP., BARGOLD CORP. D.B.A. SMOKY VALLEY COMMON OPERATION, NYE COUNTY, NEVADA

POD MAP.

FILED
OCT 11 2012
STATE ENGINEER'S OFFICE

82189 T