T.10N.

Sheet No. 1 of 1 sheets.

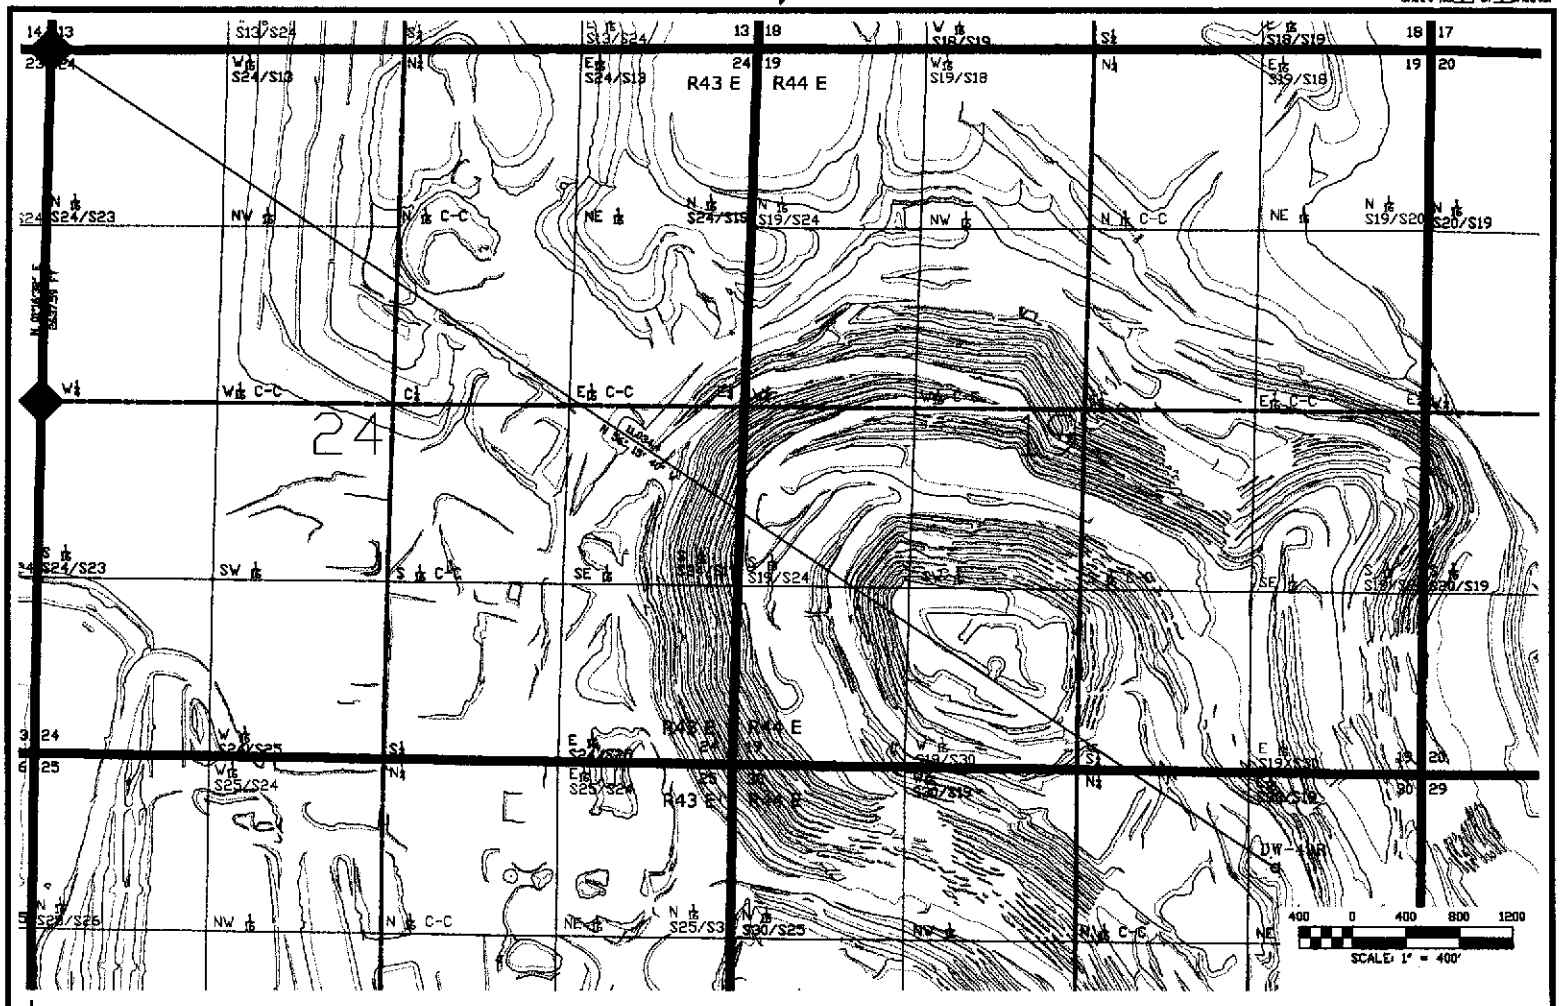

BASIS OF BEARINGS
AS BEING THAT LINE BETWEEN THE N.W. COR AND THE N.W. 1/4 COR OF SECTION 24 T.10N.,R43E., M.D.M. N 01°16'32" E FOR A DISTANCE OF 2637.59 FT

ROUND MOUNTAIN GOLD CORPORATION
SMOKY VALLEY COMMON OPERATION

STATE ENGINEER'S USE

FILED
OCT 12 2012
STATE ENGINEER'S OFFICE

Map to accompany application(s) to temporarily change point of diversion, and place, and manner of use of a portion of water to include mining activities (including reclamation), underground source associated with Permit 33352.
DW-49R

ROUND MOUNTAIN GOLD CORP., HOMESTAKE NEVADA CORP., BARGOLD CORP. D.B.A. SMOKY VALLEY COMMON OPERATION, NYE COUNTY, NEVADA

10-12-12

8 2198T

83156T 82198T