STATE OF NEVADA

LYON COUNTY S.S.

I, BRUCE R. SCOTT, BEING FIRST DULY SWORN, DEPOSE AND SAY THAT THIS MAP, CONSISTING OF ONE SHEET, NUMBERED 1 TO 1 INCLUSIVE, HAS BEEN CORRECTLY DRAWN TO THE DESIGNATED SCALE FROM FIELD NOTES OF A SURVEY MADE UNDER MY SUPERVISION AND DIRECTION ON THE 11TH DAY OF OCTOBER, 2012 AND RECORD INFORMATION ON FILE AT THE DIVISION OF WATER RESOURCES; THAT IT TRULY AND CORRECTLY REPRESENTS THE PROPOSED LOCATION AND EXTENT OF THE PROPOSED POINTS OF DIVERSION OF WATER FROM UNDERGROUND SOURCES IN DOUGLAS COUNTY, NEVADA BY THE TOWN OF MINDEN FOR MUNICIPAL PURPOSES; AND THAT THE LOCATION AND NAMES OF ALL OTHER WELLS AND WELL LOCATIONS WITHIN THE SAID PLACE OF USE, ARE FULLY AND CORRECTLY DESIGNATED THEREON.

Bruce R. Scott

STATE WATER RIGHT SURVEYOR NO. 427

PROFESSIONAL LAND SURVEYOR STATE OF NEVADA BRUCE R. SCOTT No. 3579 EXP. 6/30/14

SUBSCRIBED AND SWORN TO BEFORE ME THIS 15th DAY OF NOVEMBER, 2012. BY BRUCE R. SCOTT

Shawnee L. Clayson

NOTARY PUBLIC IN AND FOR LYON COUNTY, NEVADA

MY COMMISSION EXPIRES: 1-11-2014

SHAWNEE L. CLAYSON
NOTARY PUBLIC
STATE OF NEVADA
APPT. No. 10-1211-12
MY APPT. EXPIRES JANUARY 11, 2014

SHEET 1 OF 1

NORTH

WELL LOCATION SURVEY SUMMARY

WELL	MAP	REF MAP	TIE FOUND CORNER				TIE FOUND MARKER	BASIS OF BEARING
1	49954	8171	S1/4	SEC.30	13N.	20E.	BRASS CAP	NONE SHOWN
2	49954	12028	E1/4	SEC.32	13N.	20E.	3/4" IRON PIPE	℄ U.S. HWY. 395
3	49954	26429/ 35888	SE	SEC.30	13N.	20E.	NOT FOUND	℄ COUNTY ROAD
4	49954	36256	SW	SEC.31	13N.	20E.	USGLO BRASS CAP	NONE SHOWN
5	49954		E1/4	SEC.28	13N.	20E.	SURVEY WELL PLS 6559	W LINE SW1/4 SEC. 27
6	49954		E1/4	SEC.28	13N.	20E.	SURVEY WELL PLS 6559	W LINE SW1/4 SEC. 27
7	81135	81135	E1/4	SEC.28	13N.	20E.	SURVEY WELL PLS 6559	W LINE SW1/4 SEC. 27
8	81135	81135	E1/4	SEC.28	13N.	20E.	SURVEY WELL PLS 6559	W LINE SW1/4 SEC. 27
BUCKEYE	81135	81135	E1/4	SEC.28	13N.	20E.	SURVEY WELL PLS 6559	W LINE SW1/4 SEC. 27
PROPOSED	76296	76296	NE	SEC.20	13N.	20E.	5/8" REBAR PLS 3579	E LINE NE1/4 SEC. 20

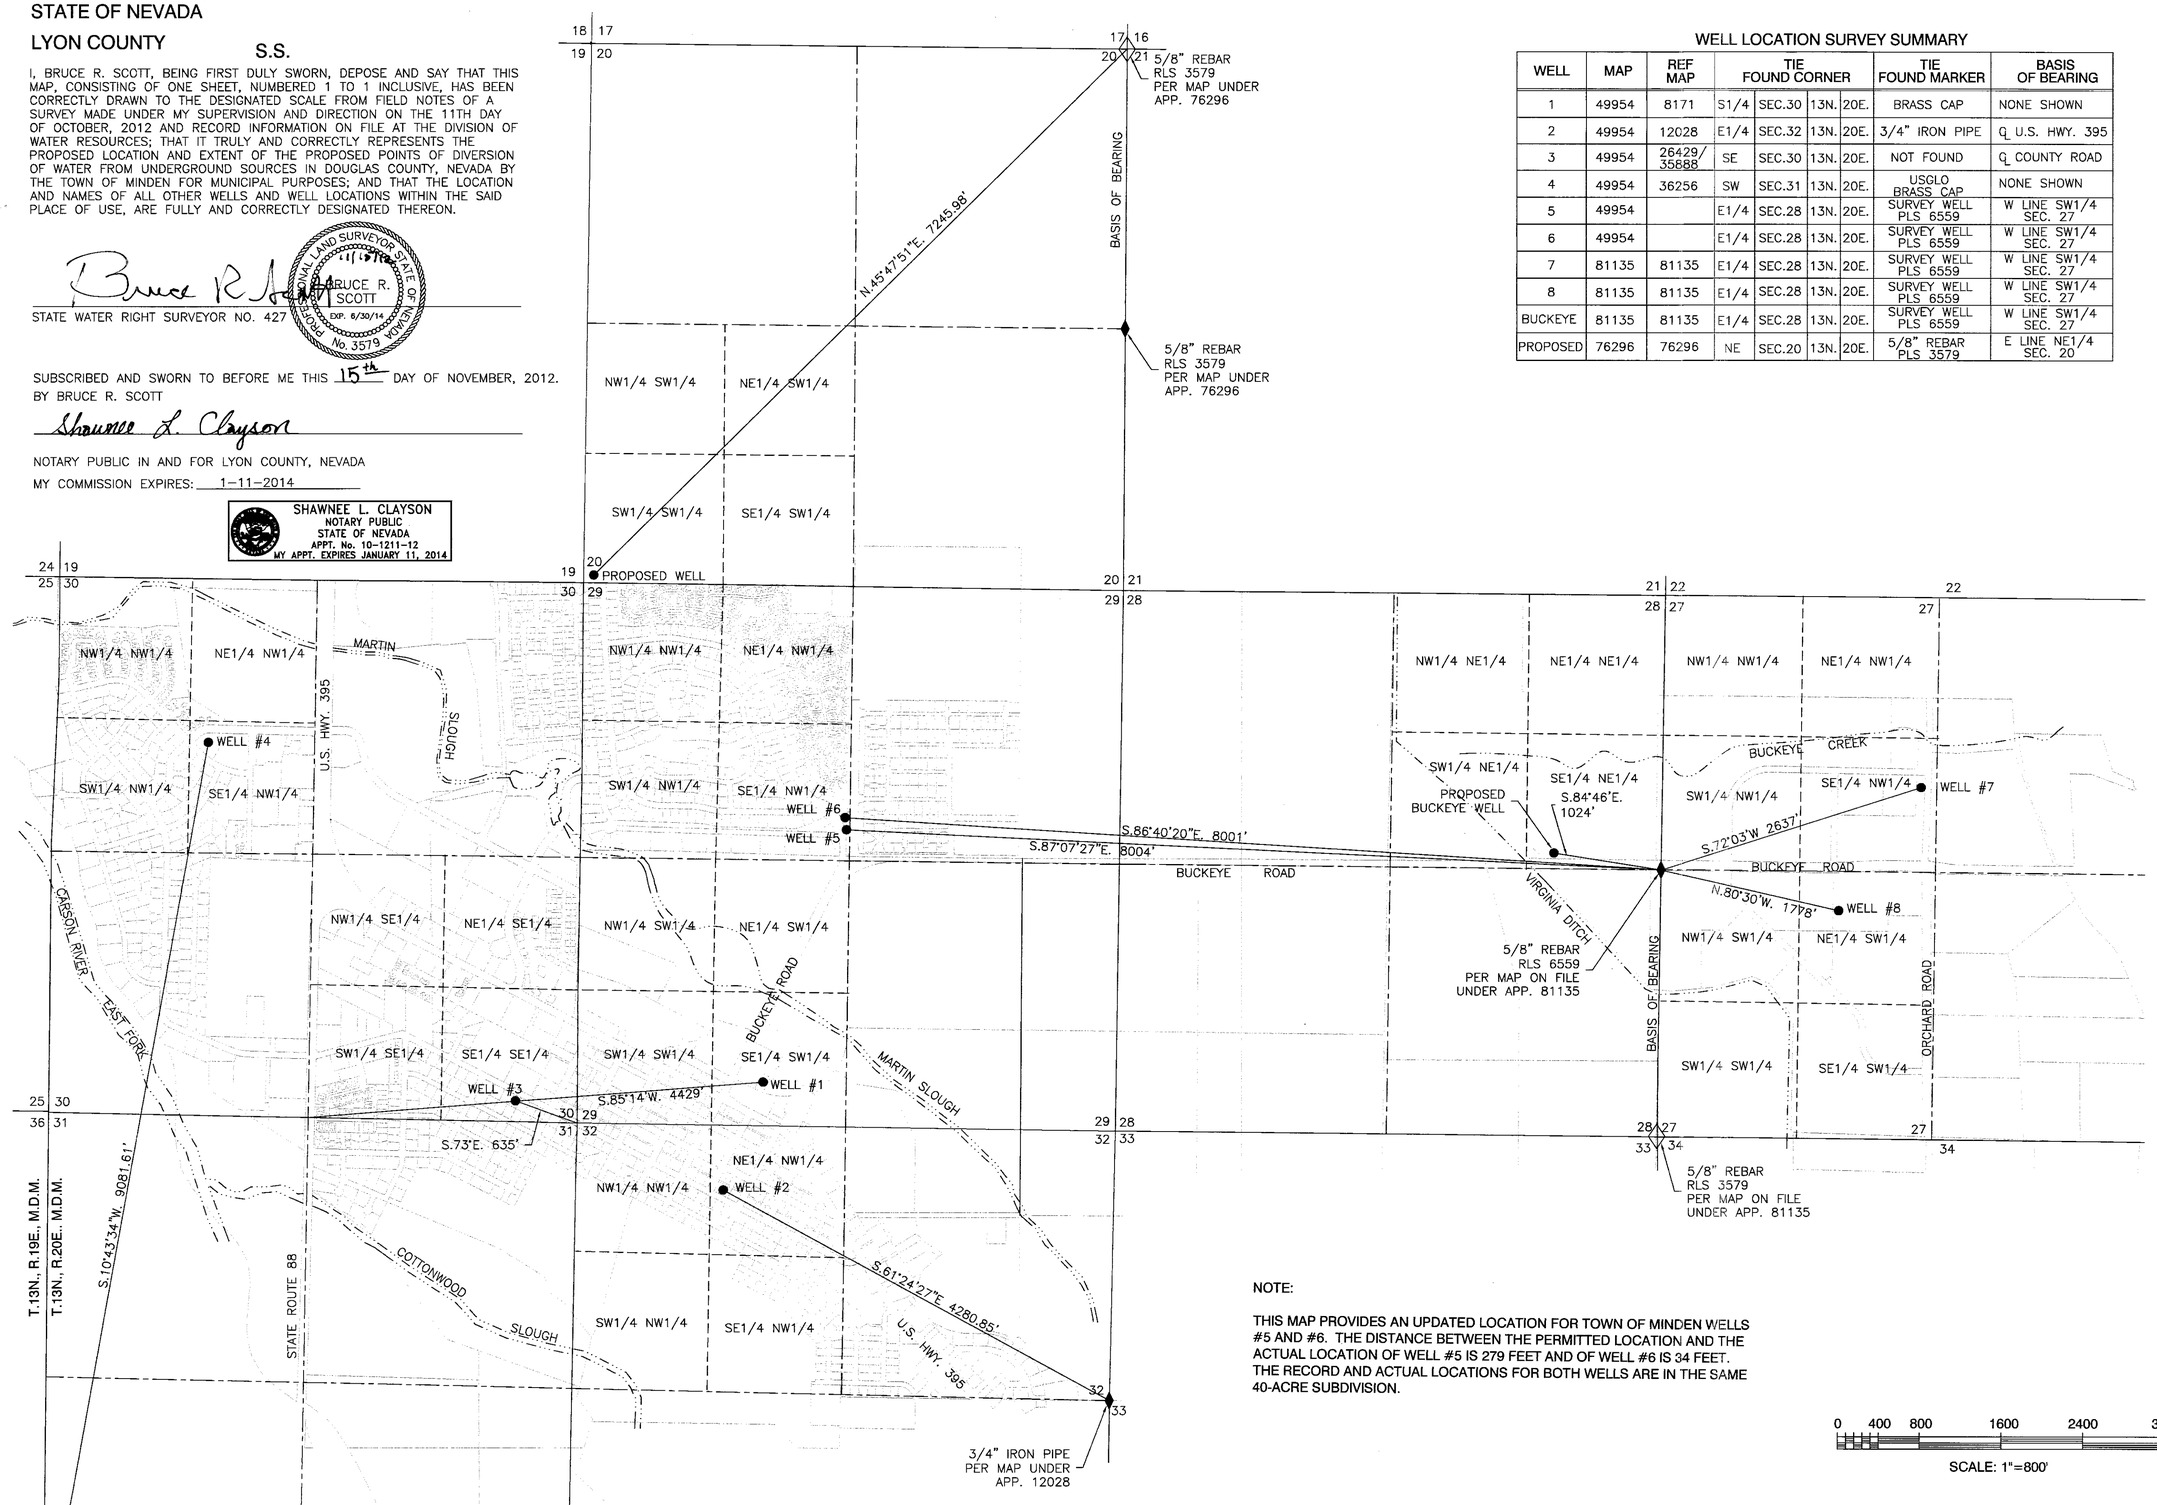

NOTE:

THIS MAP PROVIDES AN UPDATED LOCATION FOR TOWN OF MINDEN WELLS #5 AND #6. THE DISTANCE BETWEEN THE PERMITTED LOCATION AND THE ACTUAL LOCATION OF WELL #5 IS 279 FEET AND OF WELL #6 IS 34 FEET. THE RECORD AND ACTUAL LOCATIONS FOR BOTH WELLS ARE IN THE SAME 40-ACRE SUBDIVISION.

0 400 800 1600 2400 3200

SCALE: 1"=800'

RCI Resource Concepts Inc

Engineering • Surveying • Water Rights
Resources & Environmental Services

www.rci-nv.com

JOB NO.	12-003.2
DATE	11-12-12
DRAWN	MLM/FRB
CHECKED	KLS
REVISED	

STATE ENGINEER'S USE

82284

FILED NOV 15 2012 STATE ENGINEER'S OFFICE

MAP

TO ACCOMPANY APPLICATION TO CHANGE THE POINT OF DIVERSION OF A PORTION OF PERMIT 60638 BY

The Town of Minden

FOR MUNICIPAL PURPOSES FROM AN UNDERGROUND SOURCE IN DOUGLAS COUNTY, NEVADA

86623 82326 82325 82324 82323 82322

82321 82320 82319 82318 82317 82316 82315 82314 82313 82312 82311 82310 82309 82308 82307 82305 82304 82303 82284