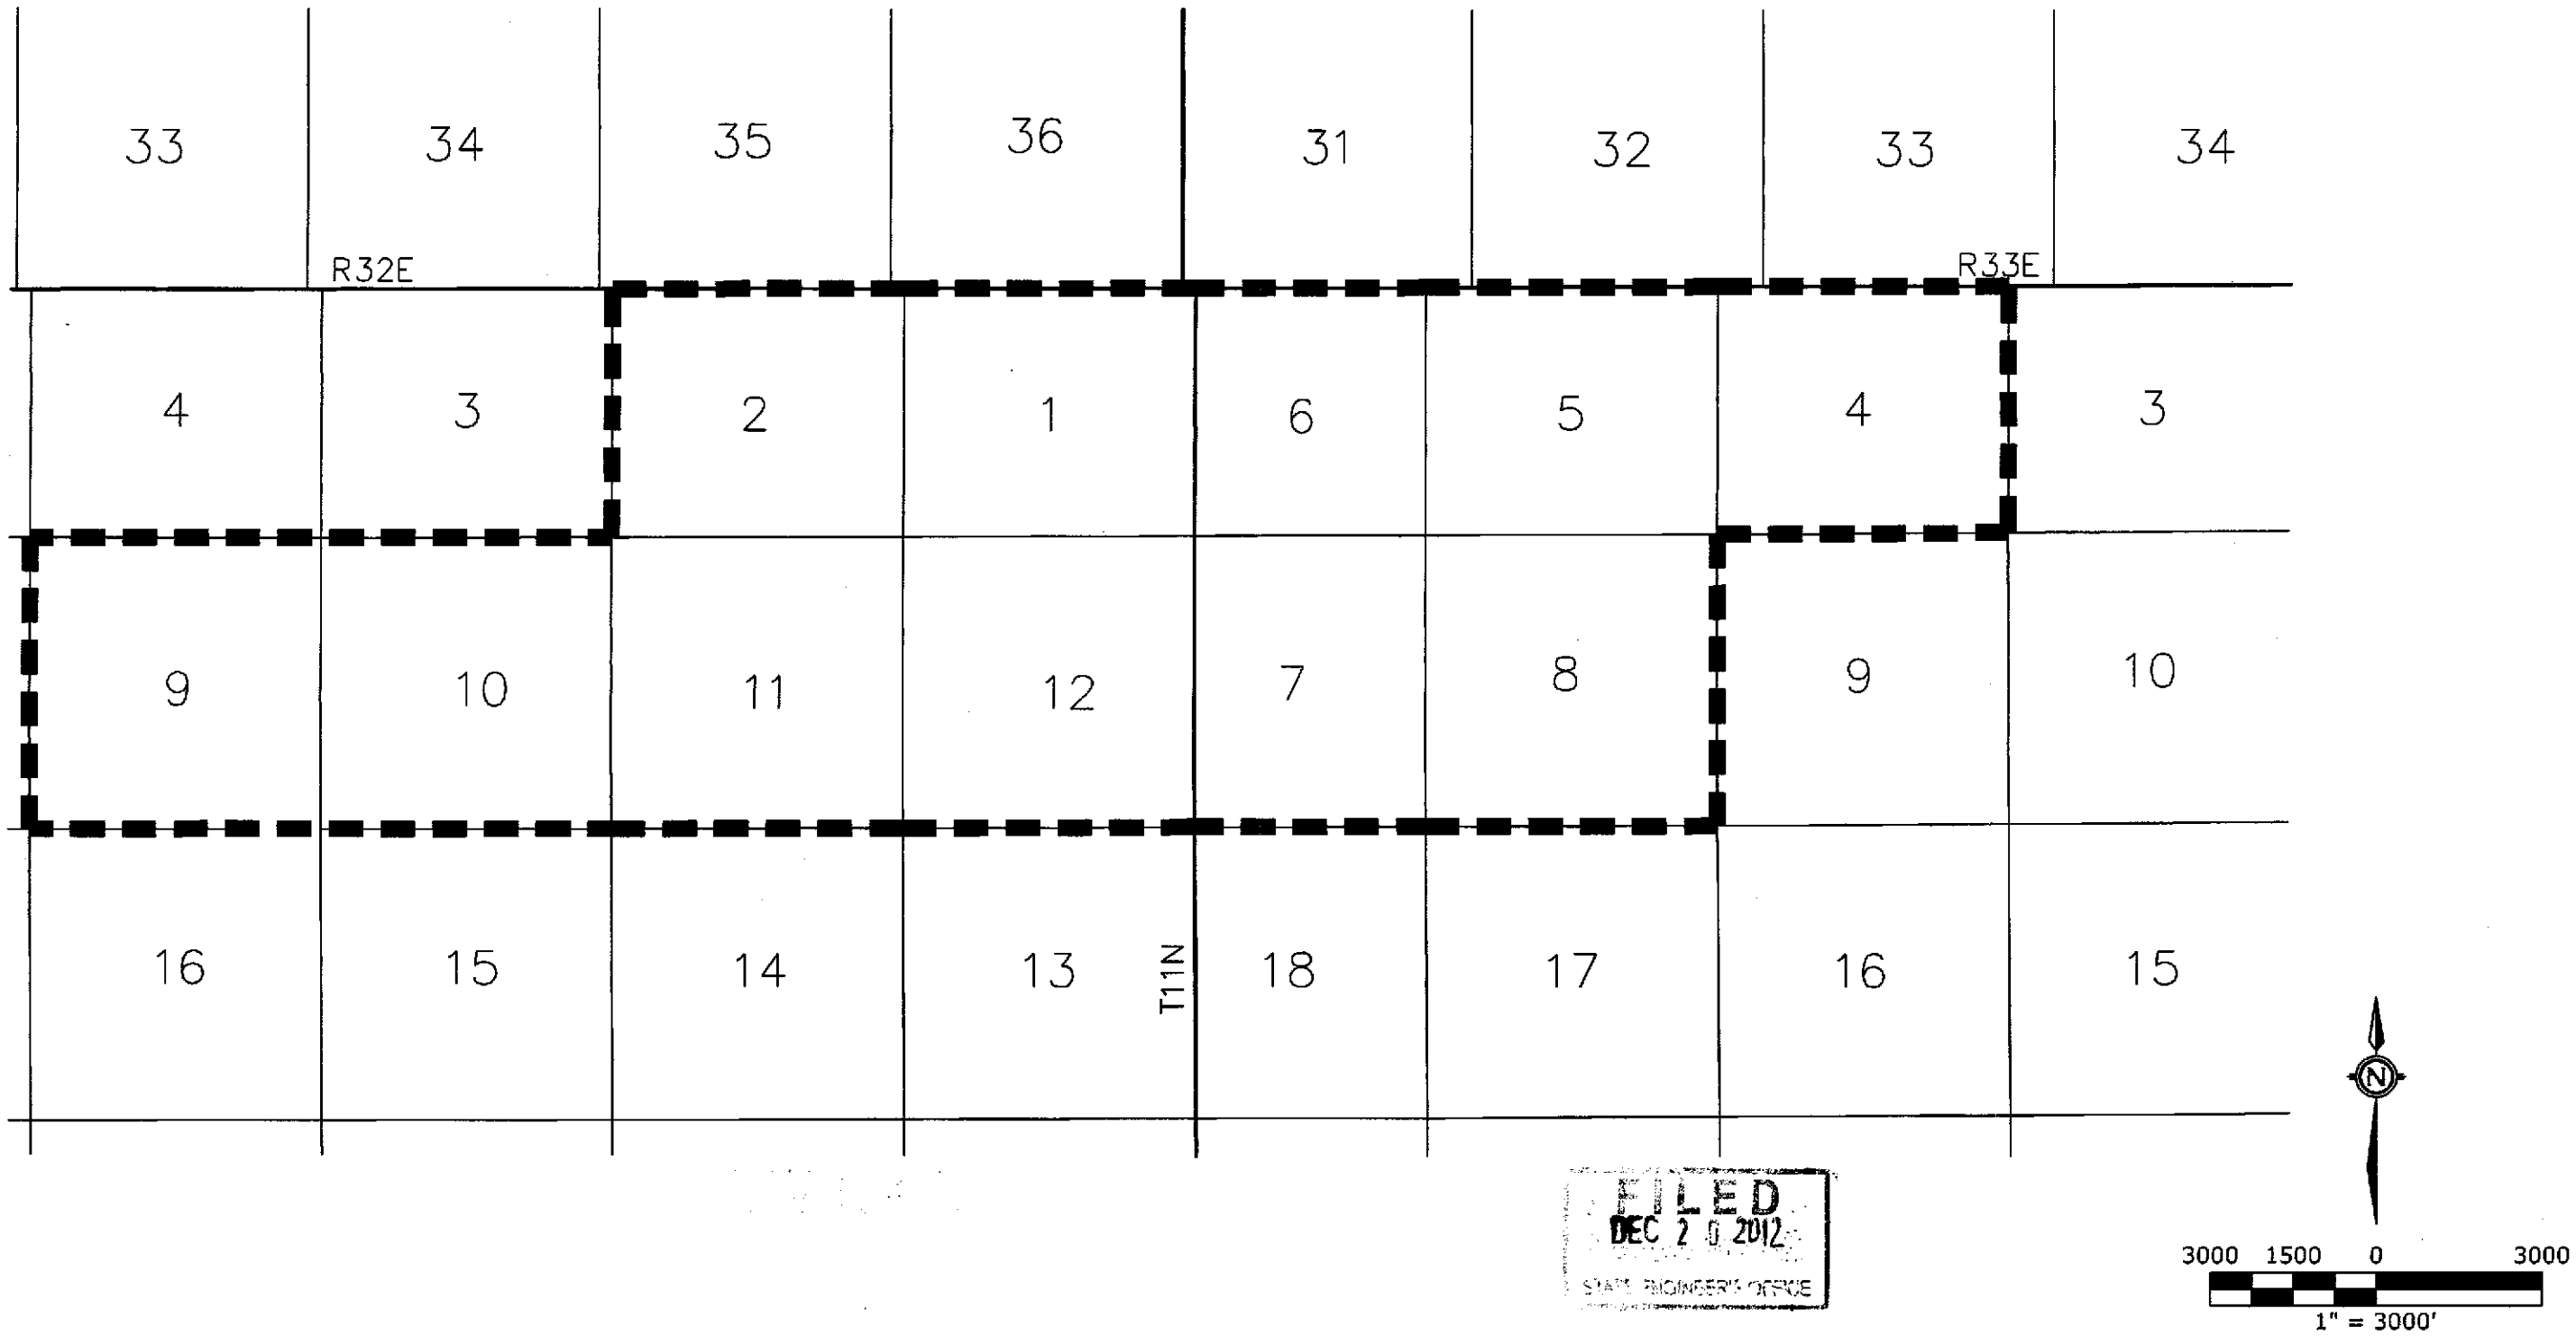

FILED
DEC 20 2012
STATE ENGINEER'S OFFICE

US GEOMATICS
P.O. Box 3299
Reno, NV 89505
ph 775-786-5111
fx 775-786-5114
www.usgeomatics.com

Rev.	Date	Description	by	Appvd.

REVISIONS

Project No:	163-07-10	Horiz. scale:	1" = 3000'
Date:	2012/12/19	Vertical scale:	
Drawn by:	CRS	Projection:	
Designed by:			
Checked by:		Horiz. datum:	NAD83
		Vertical datum:	NAVD88

ORMAT NEVADA INC.
WILD ROSE GEOTHERMAL

PORTIONS OF SECTIONS 1, 2, 9, 10, 11, & 12, T.11N., R.32E., & SECTION 4, 5, 6, 7, & 8 T.11N., R.33E., M.D.M.

MINERAL CO. NEVADA

SHEET 1 OF 1

S

84473T 84472T 84403T 84401T 84404T 82367T