82618 T

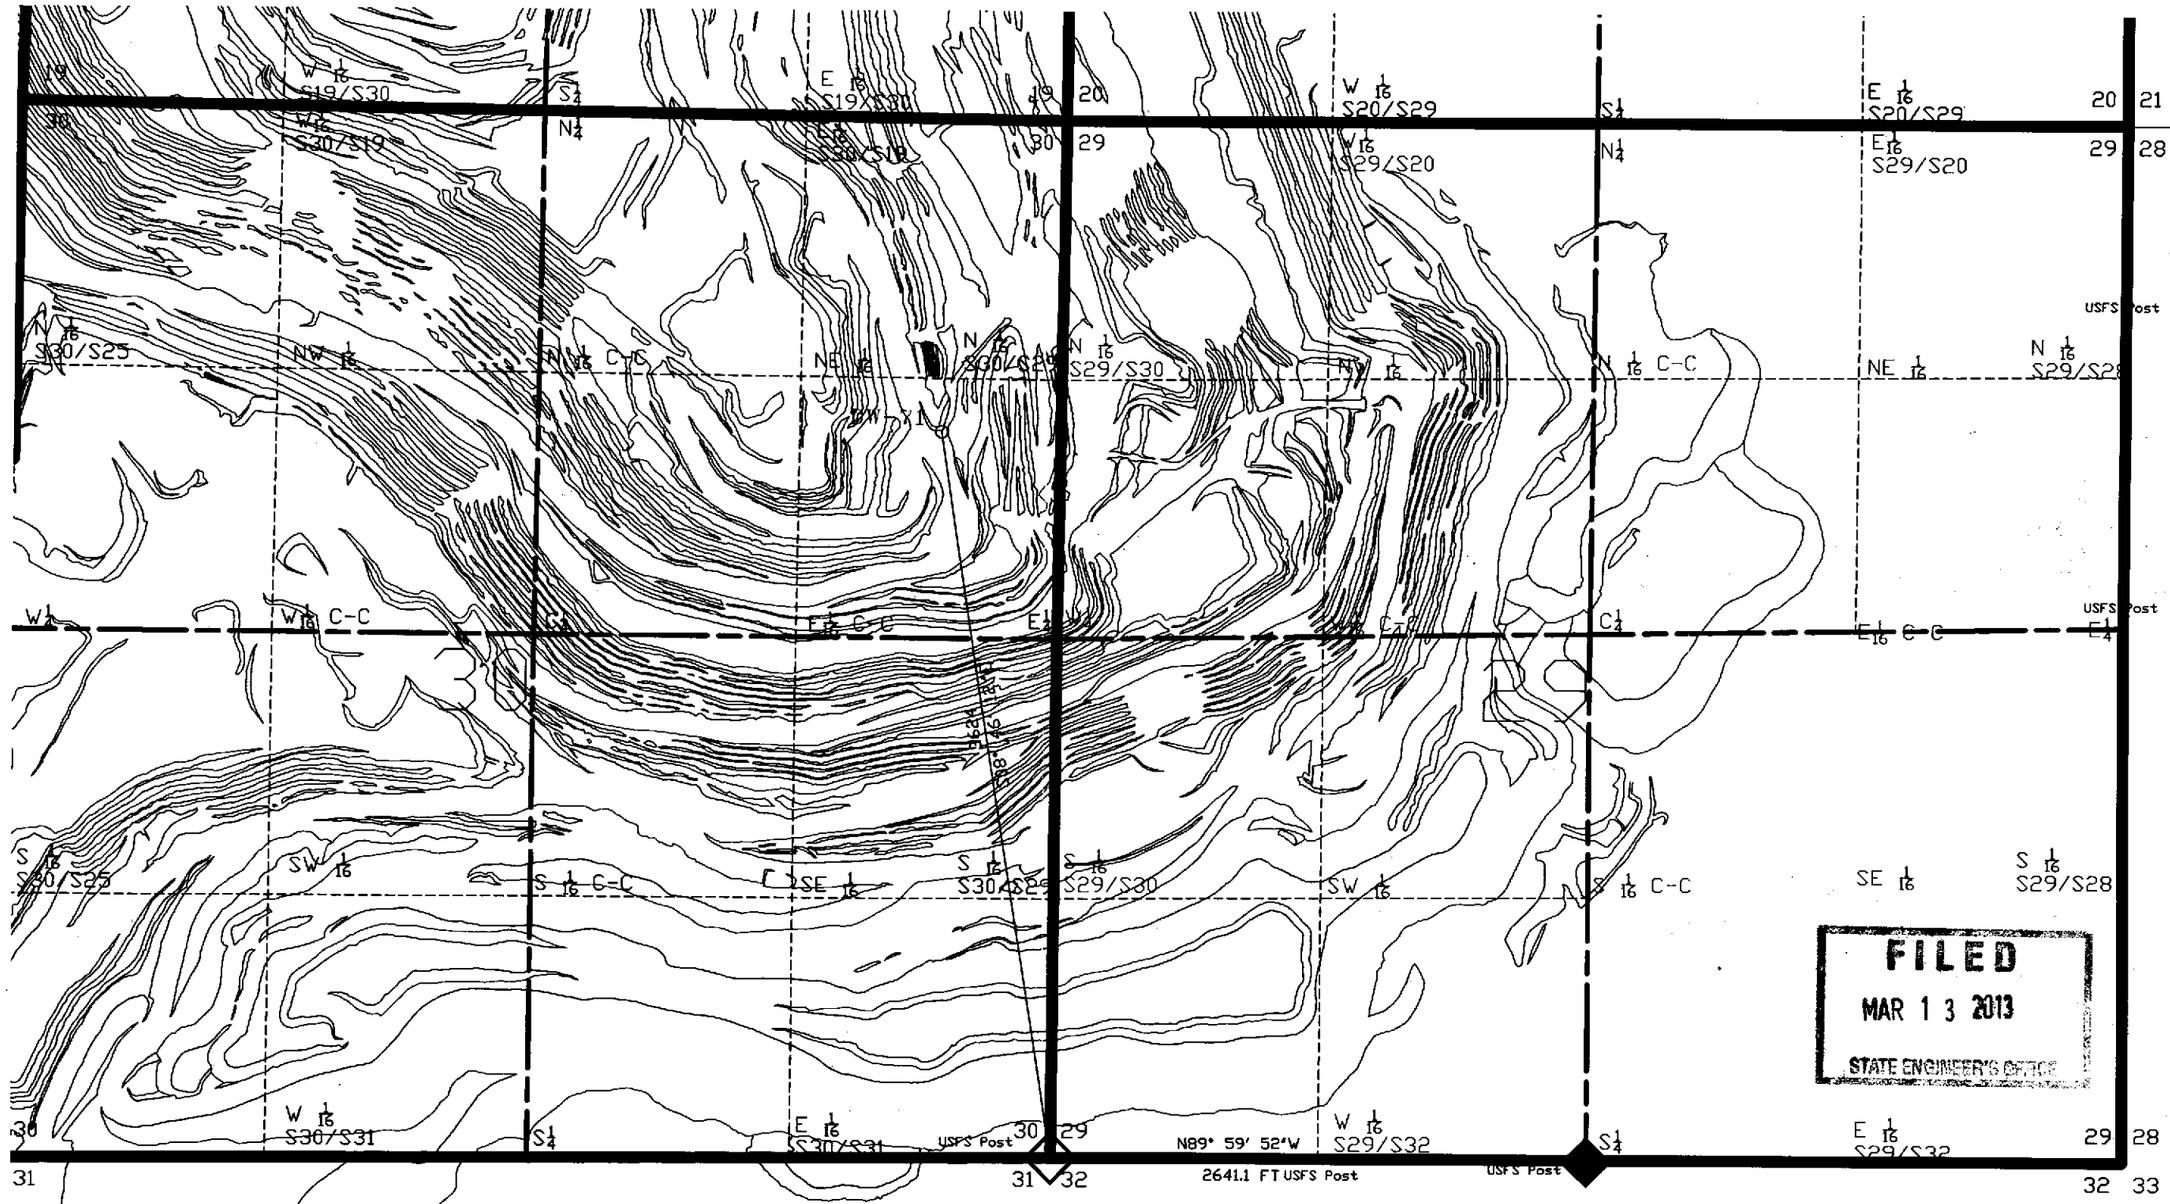

FILED
MAR 13 2013
STATE ENGINEER'S OFFICE

BASIS OF BEARINGS
AS BEING THAT LINE BETWEEN THE SOUTH 1/4 AND THE SW. COR OF SECTION 29 T.10N.,R44E., M.D.M. N 89°59'52" W FOR A DISTANCE OF 2641.1 FT

ROUND MOUNTAIN GOLD CORPORATION
SMOKY VALLEY COMMON OPERATION

Round Mountain
A Joint Venture with Barrick

State Engineers' Use

Map to accompany application(s) to temporarily change point of diversion, and place, and manner of use of a portion of water to include mining activities (including reclamation), underground source associated with Permit 60875.
DW-71

ROUND MOUNTAIN GOLD CORP., HOMESTAKE NEVADA CORP., BARGOLD CORP. D.B.A. SMOKY VALLEY COMMON OPERATION, NYE COUNTY, NEVADA

0 700 1400 Feet
SCALE: 1"=700'

82618 T