82709 T

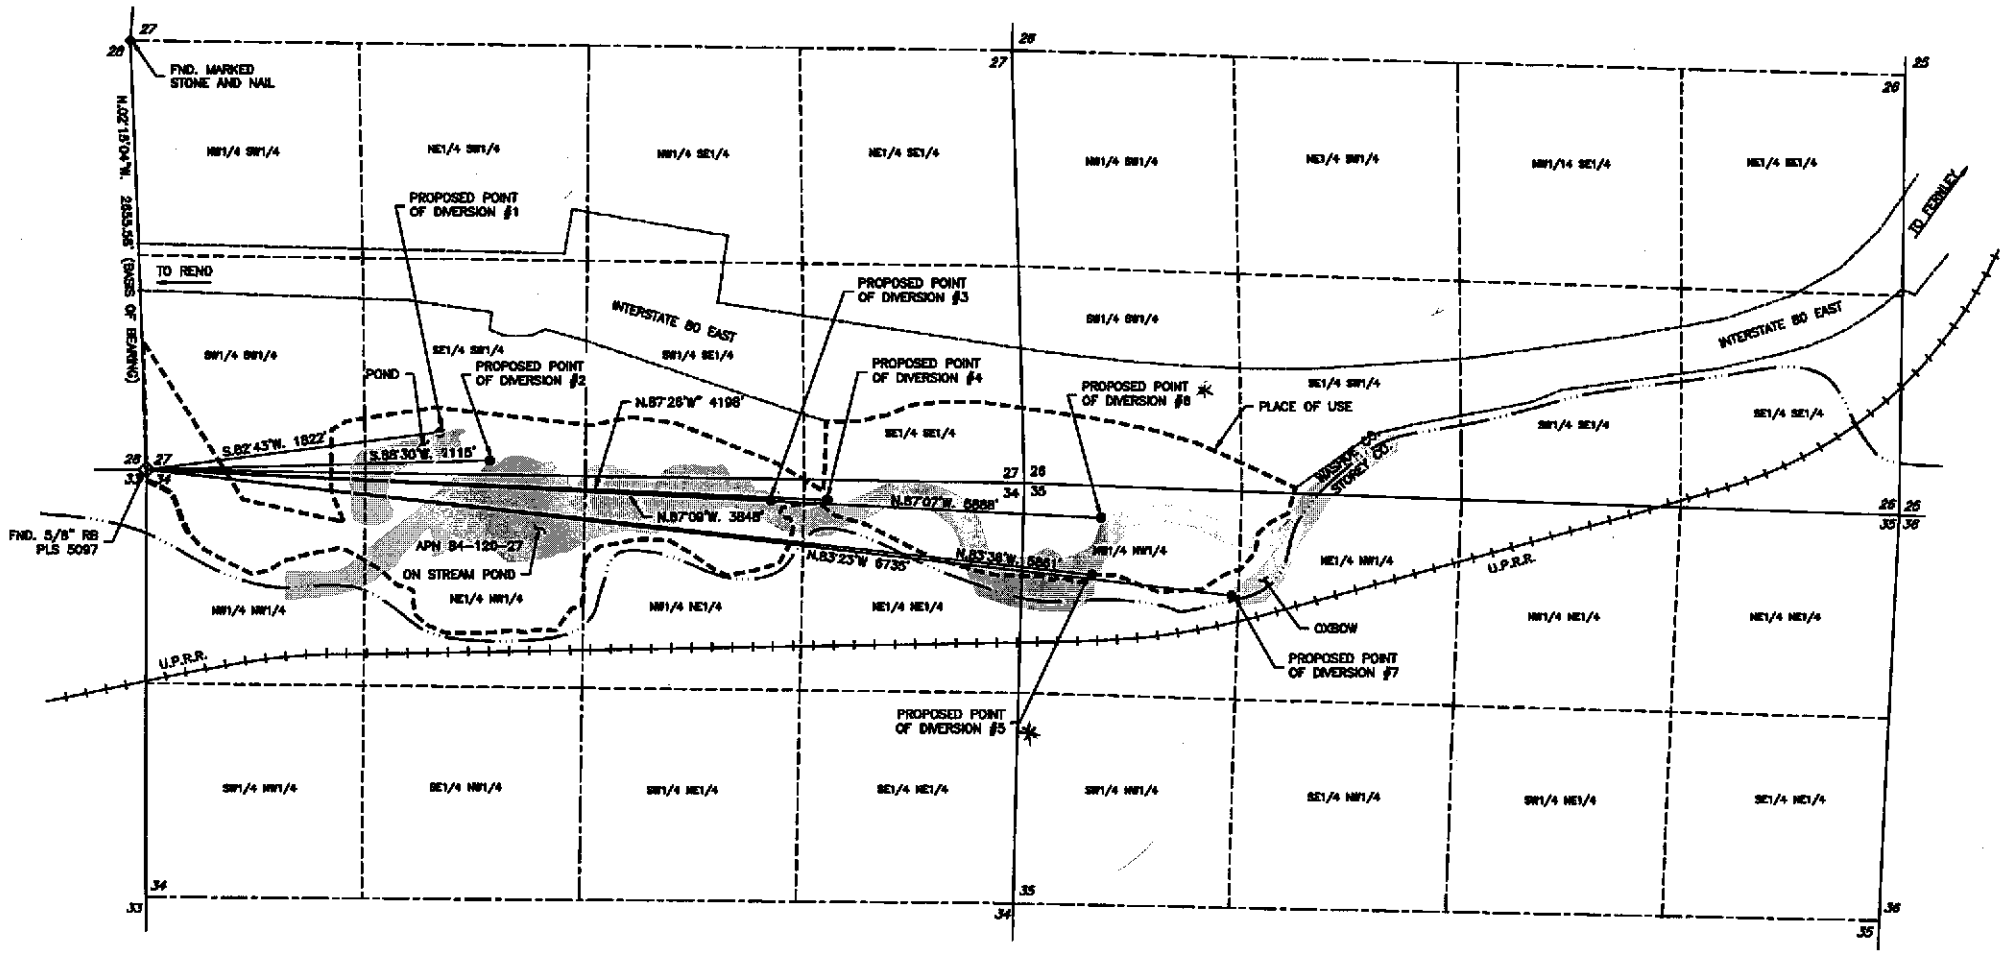

SHEET 1 OF 1

POINTS OF DIVERSION AND PLACE OF USE
PORTIONS OF SECTIONS 28, 27, 34 AND 35, T.20 N., R.22 E., M.D.M.

LEGEND

- PLACE OF USE BOUNDARY WASHOE COUNTY APN 084-120-27
- WASHOE COUNTY/STOREY COUNTY BOUNDARY PER WASHOE COUNTY APN PLAT 084-12
- INTERSTATE HWY 80 R.O.W. PER WASHOE COUNTY APN PLAT 084-12
- UNION PACIFIC RAILROAD LOCATION PER WASHOE COUNTY APN PLAT 084-12
- CURRENT RIVER CHANNEL

0 250 500 1000 1500 2000
SCALE 1"=500'

BASIS OF BEARING
THE WEST LINE OF THE SOUTHWEST 1/4 OF SEC.27, T. 20 N., R.22 E., M.D.M. PER PARCEL MAP FOR ROCK WEST, LLC, FILE NO. 3547886, WASHOE COUNTY RECORDER.

NOTES:

TRUCKEE RIVER CURRENT CHANNEL ALIGNMENT BASED ON AERIAL PHOTOGRAMMETRY OF PROJECT SITE BY THE NATURE CONSERVANCY, AS CONFIRMED BY MARCH 24, 2010 FIELD SURVEY OF PROPOSED POINTS OF DIVERSION LOCATED ADJACENT TO EXISTING RIVER CHANNEL.

STATE OF NEVADA
COUNTY OF CARSON CITY S.S.

I, BRIAN A. RANDALL, BEING FIRST DULY SWORN, DEPOSE AND SAY THAT THIS MAP, CONSISTING OF ONE SHEET, HAS BEEN CORRECTLY DRAWN TO THE DESIGNATED SCALE FROM RECORD INFORMATION ON FILE AT THE DIVISION OF WATER RESOURCES AND FROM FIELD NOTES OF A SURVEY CONDUCTED UNDER MY SUPERVISION ON MARCH 24, 2010; THAT IT TRULY AND CORRECTLY REPRESENTS THE PROPOSED LOCATION AND EXTENT OF THE WORKS USED TO DIVERT WATER FROM THE TRUCKEE RIVER IN WASHOE COUNTY, NEVADA BY THE BOARD OF REGENTS, UNIVERSITY OF NEVADA SYSTEM FOR PURPOSES AS DECREED. THAT THE PROPOSED POINT OF DIVERSION, THE APPROXIMATE LOCATION AND SIZE OF THE DIVERTING CHANNEL OR OTHER CONDUIT, THE PLACE AND MANNER OF USE, AND THE LOCATION AND NAMES OF ALL OTHER WORKS OR STREAMS WHICH ARE CROSSED BY OR CONNECTED WITH THE SAID PLACE OF USE, ARE FULLY AND CORRECTLY DESIGNATED THEREON.

REGISTERED PROFESSIONAL ENGINEER · STATE OF NEVADA · BRIAN A. RANDALL · EXP. 12-31-11 · CIVIL · No. 9596

STATE WATER RIGHT SURVEYOR NO. 805

SUBSCRIBED AND SWORN TO BEFORE ME ON THIS _____DAY OF _____, 2010.
BY BRIAN A. RANDALL

NOTARY PUBLIC IN AND FOR CARSON CITY

MY COMMISSION EXPIRES: _____

SHANNON L. CLAYSON · NOTARY PUBLIC · STATE OF NEVADA · APPT. NO. 10-3211-12 · MY APPT. EXPIRES JANUARY 21, 2014

STATE ENGINEER'S USE

MAP
TO CHANGE THE POINT OF DIVERSION AND PLACE OF USE OF A PORTION UNDER CLAIM 501 OF THE TRUCKEE RIVER DECREE FOR PURPOSES AS DECREED
BY
The Board of Regents
University of Nevada System
FROM THE WATERS OF THE TRUCKEE RIVER IN WASHOE COUNTY, NEVADA

ENGINEERING · PLANNING · RESOURCE MANAGEMENT
RESOURCE CONCEPTS, INC.
340 N. MINNESOTA STREET
CARSON CITY, NEVADA 89703
PHONE: 775-882-1963 FAX: 775-882-5963
WEB SITE: www.rci-nv.com
• 895 BLUE POINT ROAD, STE. 440
P.O. BOX 1267
ZEPHYR COVE, NEVADA 89448
PHONE: 775-588-9293

JOB NO.	10-120.1
DATE	3/31/10
DRAWN	MLM
CHECKED	BAR
REVISED	

RECEIVED
2013 APR 10 AM 11:30
STATE ENGINEERS OFFICE