82710 T

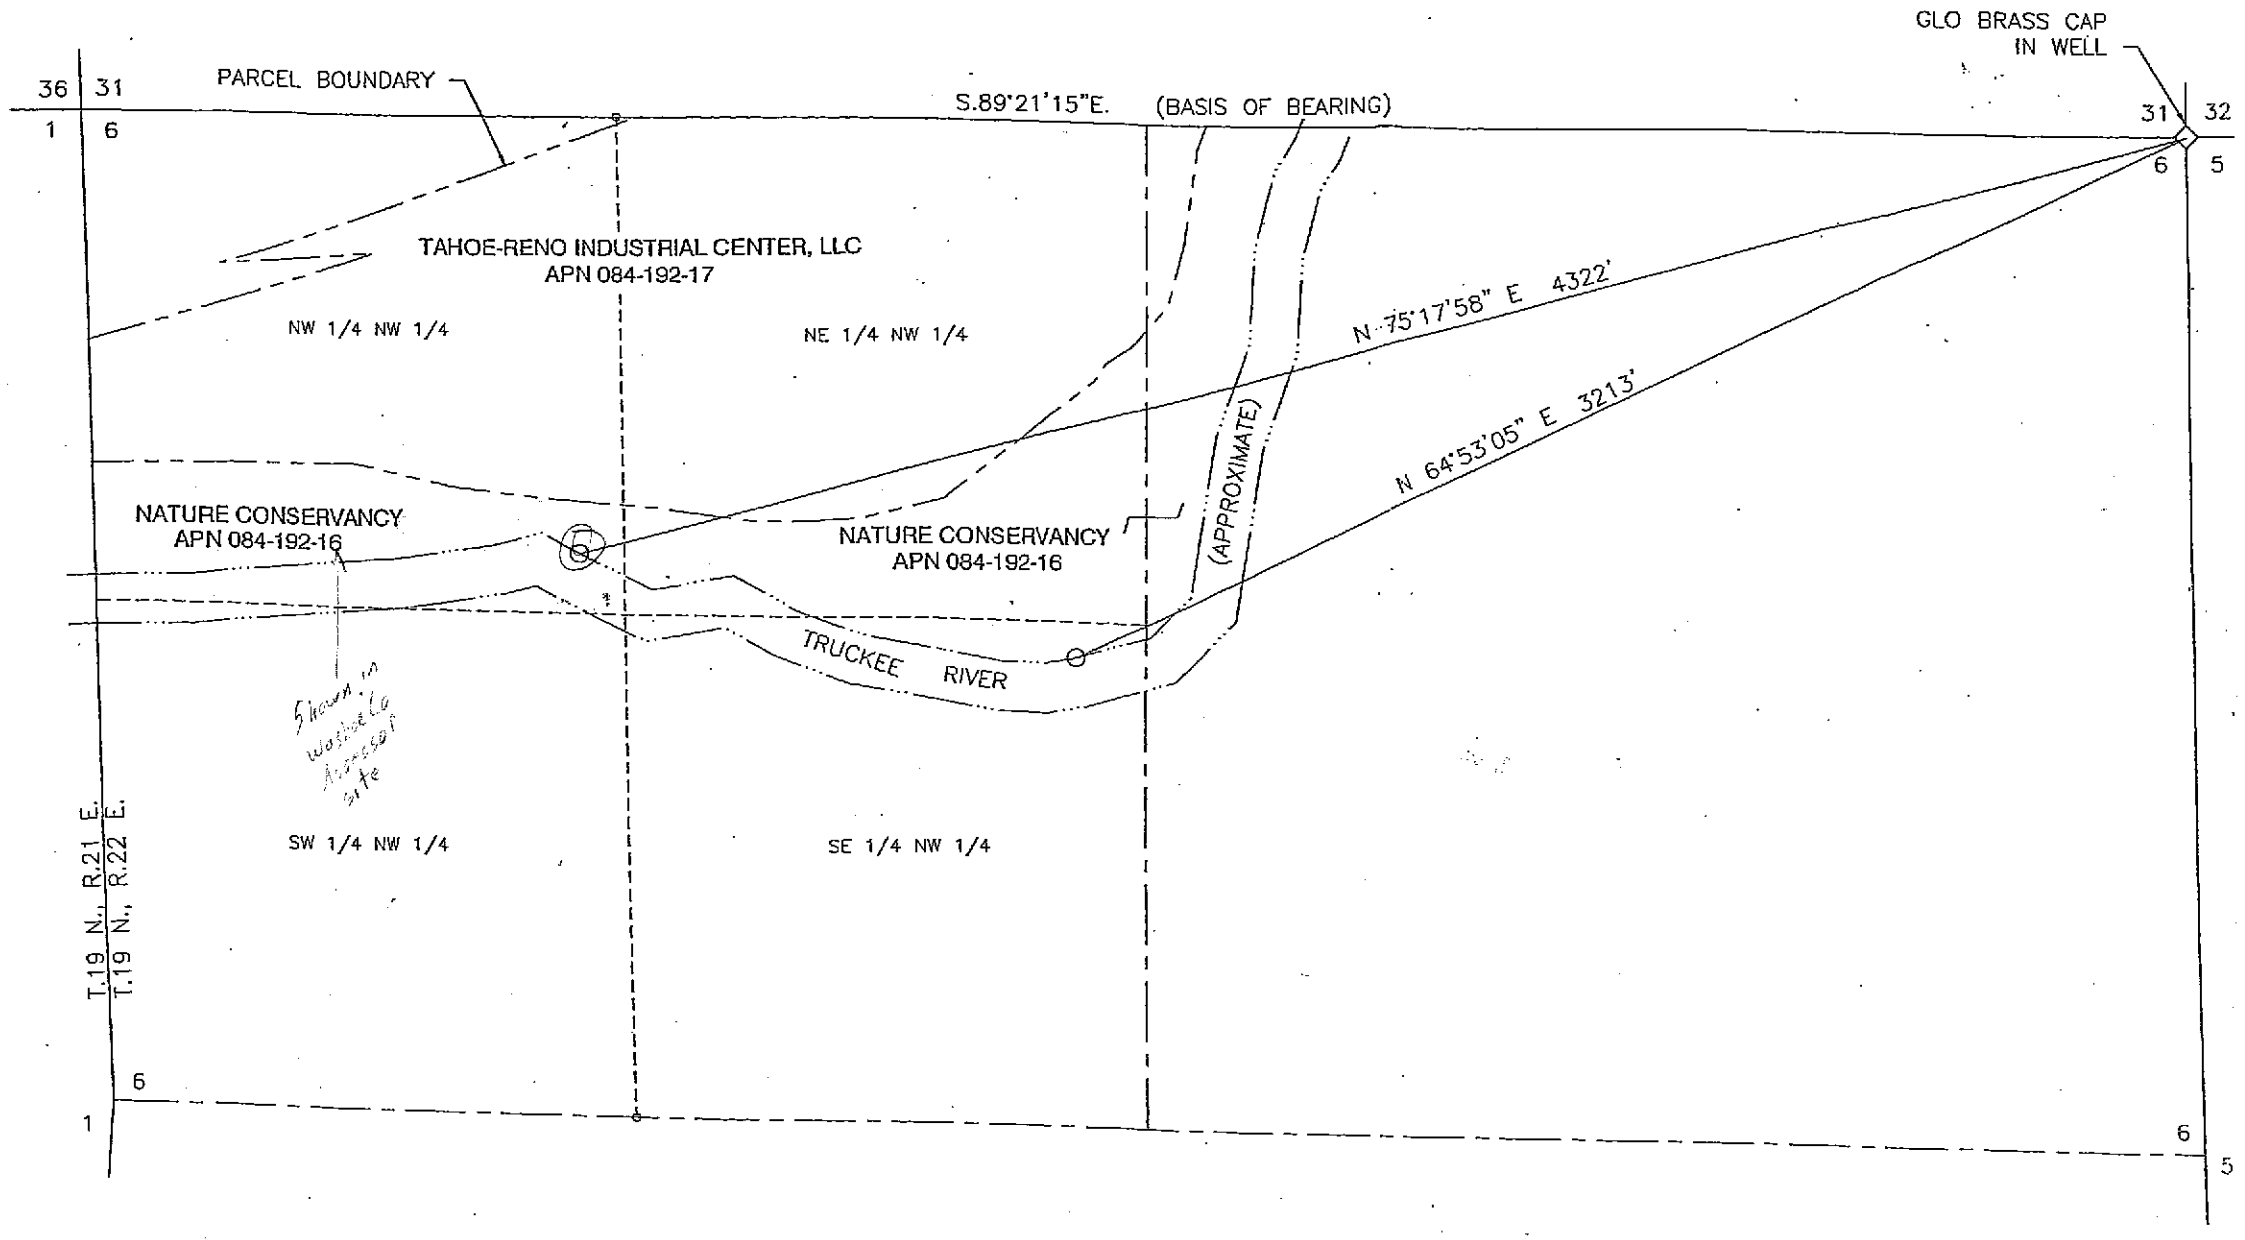

N

SCALE: 1"=500'

North One-half, Section 6, T.19 N., R.22 E., M.D.M.

RECEIVED
2013 APR 10 AM 11:34
STATE ENGINEERS OFFICE

BASIS OF BEARING:

FROM THE THIRD PARCEL MAP FOR TAHOE RENO INDUSTRIAL CENTER L.L.C., PM NO. 3901A, DOC. NO. 2724292, OFFICIAL RECORDS, WASHOE COUNTY, NEVADA.

SURVEYED JANUARY 19, 2006 USING GLOBAL POSITIONING SYSTEM (GPS) OBSERVATION CALCULATED IN UTM, NAD 27, USING A TRIMBLE 5800 RECEIVER (SERIAL #4424134883) WITH 1 CM ACCURACY.

Proposed Temporary Points of Diversion from the Truckee River for The Nature Conservancy

01-138-01/2-24-06

RESOURCE CONCEPTS, INC.