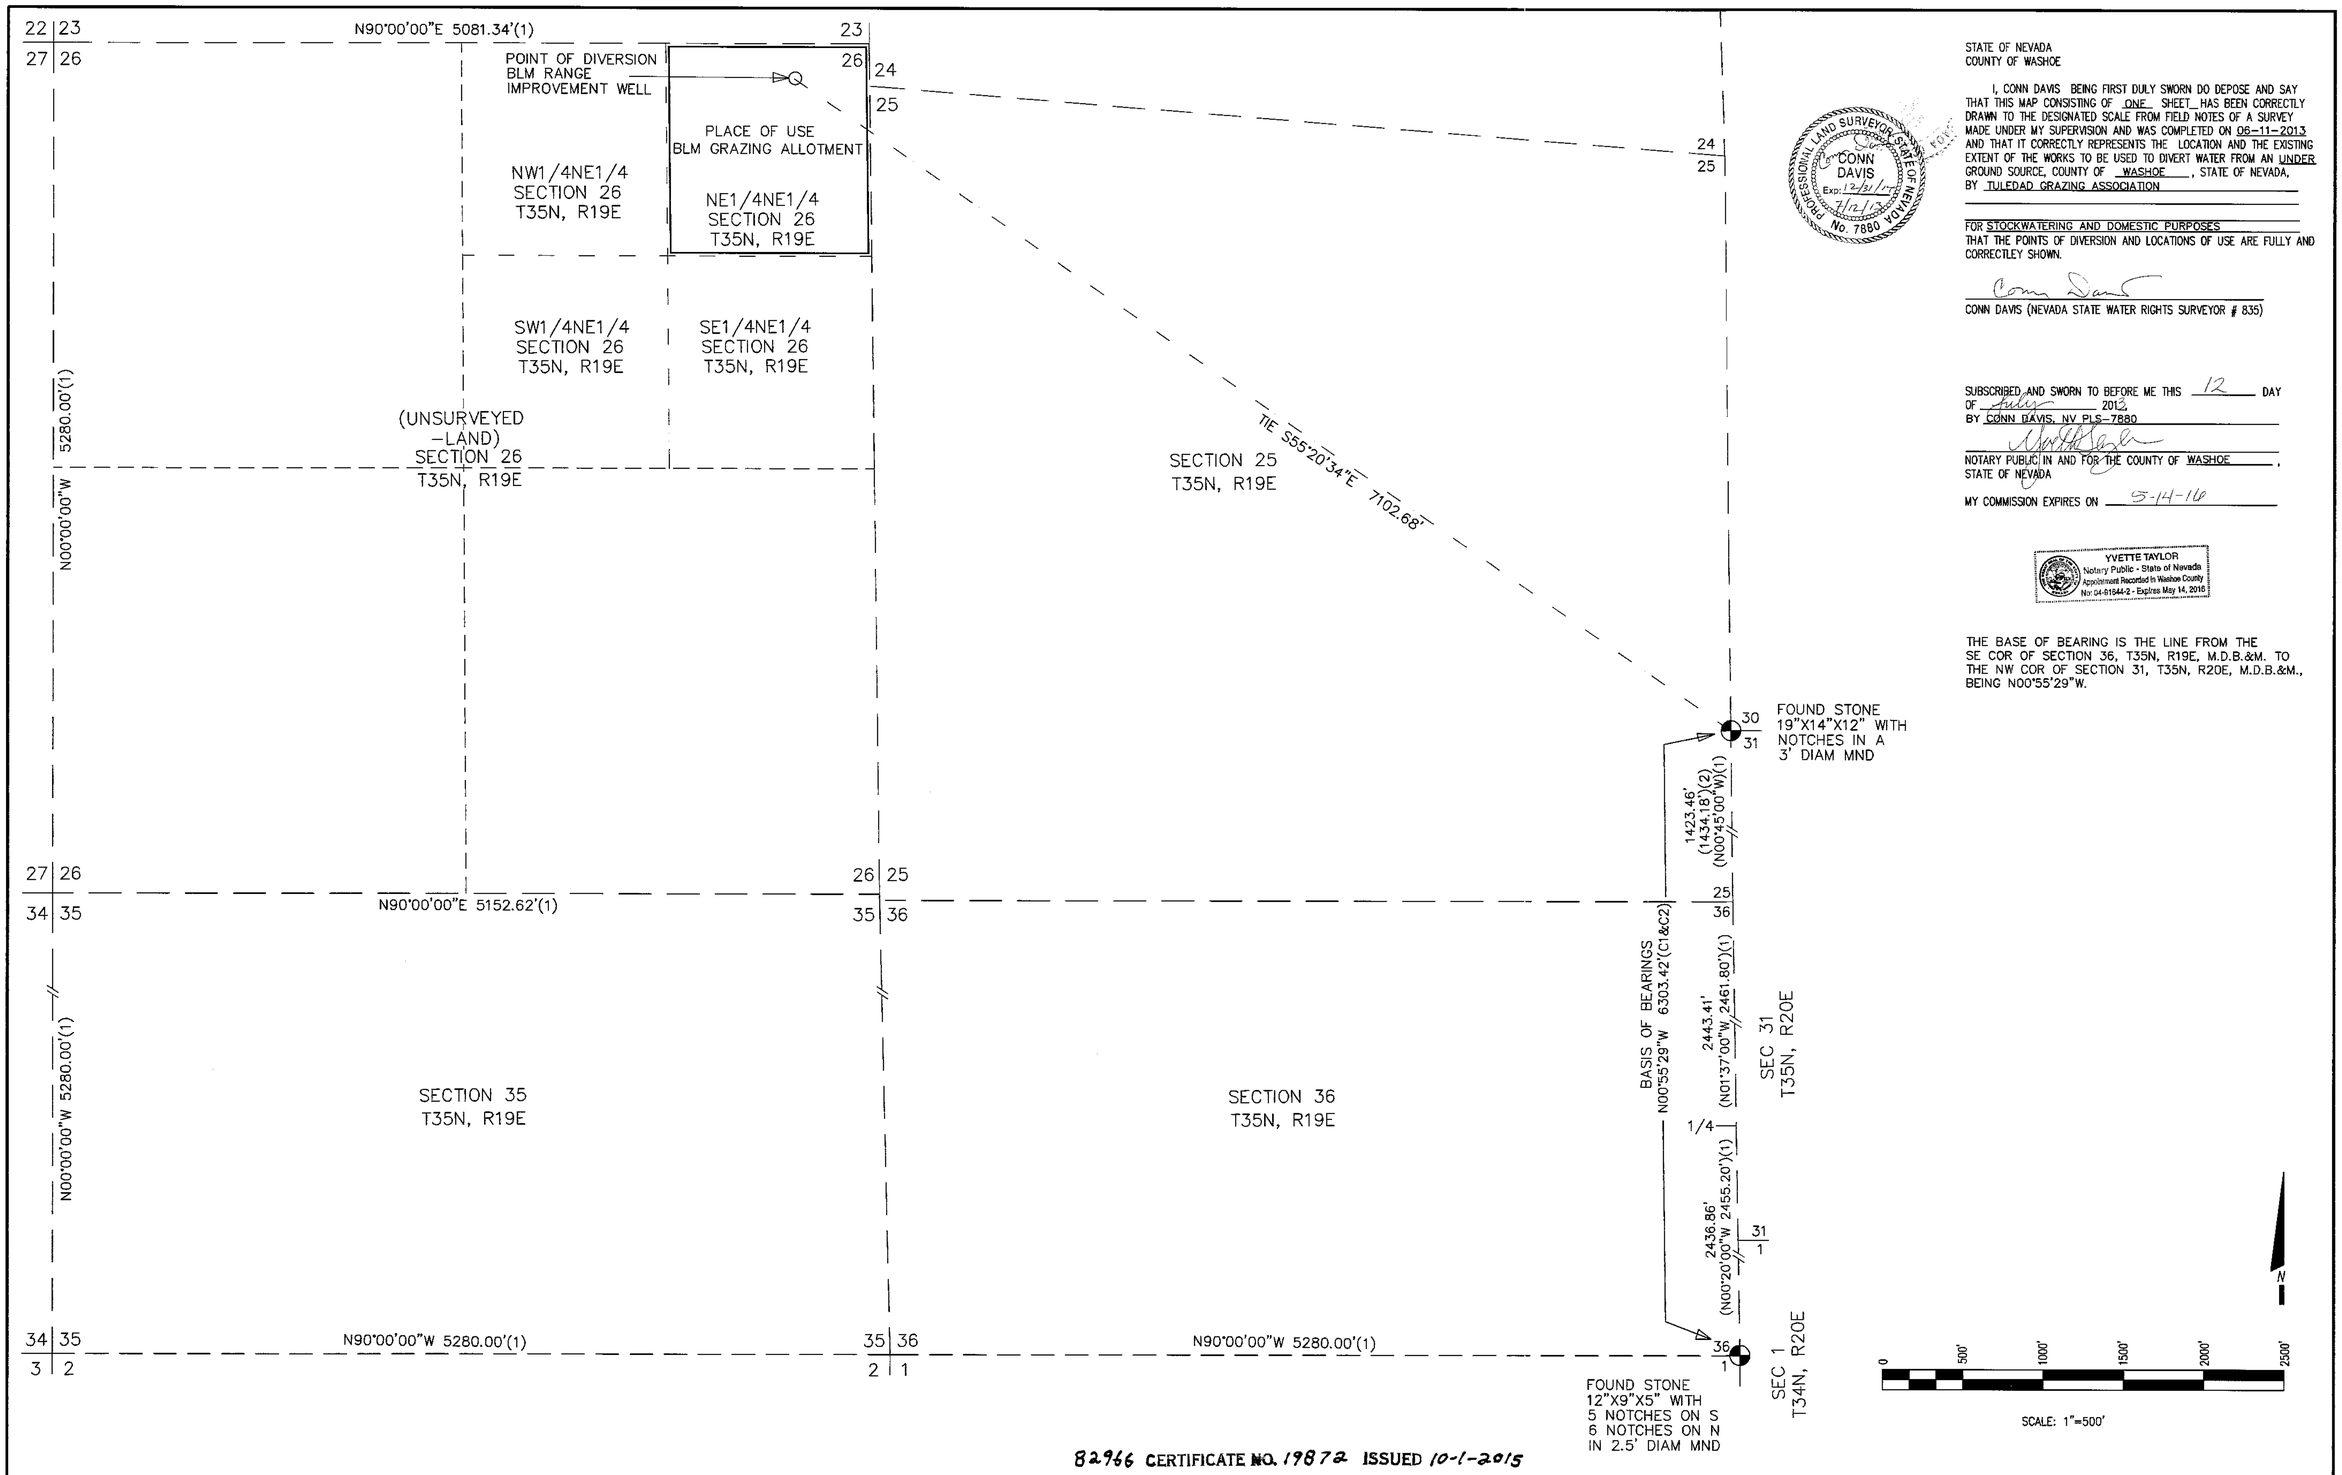

82966 CERTIFICATE NO. 19872 ISSUED 10-1-2015

STATE OF NEVADA
COUNTY OF WASHOE

I, CONN DAVIS BEING FIRST DULY SWORN DO DEPOSE AND SAY THAT THIS MAP CONSISTING OF ONE SHEET HAS BEEN CORRECTLY DRAWN TO THE DESIGNATED SCALE FROM FIELD NOTES OF A SURVEY MADE UNDER MY SUPERVISION AND WAS COMPLETED ON 06-11-2013 AND THAT IT CORRECTLY REPRESENTS THE LOCATION AND THE EXISTING EXTENT OF THE WORKS TO BE USED TO DIVERT WATER FROM AN UNDER GROUND SOURCE, COUNTY OF WASHOE, STATE OF NEVADA, BY TULEDAD GRAZING ASSOCIATION

FOR STOCKWATERING AND DOMESTIC PURPOSES
THAT THE POINTS OF DIVERSION AND LOCATIONS OF USE ARE FULLY AND CORRECTLEY SHOWN.

PROFESSIONAL LAND SURVEYOR STATE OF NEVADA
CONN DAVIS
Exp: 12/31/14
No. 7880

Conn Davis
CONN DAVIS (NEVADA STATE WATER RIGHTS SURVEYOR # 835)

SUBSCRIBED AND SWORN TO BEFORE ME THIS 12 DAY OF July 2013
BY CONN DAVIS, NV PLS-7880

NOTARY PUBLIC IN AND FOR THE COUNTY OF WASHOE, STATE OF NEVADA

MY COMMISSION EXPIRES ON 5-14-16

YVETTE TAYLOR
Notary Public - State of Nevada
Appointment Recorded in Washoe County
No: 04-91944-2 - Expires May 14, 2016

THE BASE OF BEARING IS THE LINE FROM THE SE COR OF SECTION 36, T35N, R19E, M.D.B.&M. TO THE NW COR OF SECTION 31, T35N, R20E, M.D.B.&M., BEING N00°55'29"W.

1305WCER-SHW.DWG PAGE 1 OF 1

CLD SURVEYING

WATER RIGHTS & LAND

P. O. BOX 3876
INCLINE VILLAGE, NEVADA 89450
CONN DAVIS, Surveyor Phone 1-775-831-7539

LEGEND

- FOUND STONE WITH MOUND SECTION CORNER
- DIVERSION POINT
- (1) 1965 PROTRACTION T.35N., R.19E.
- (2) 1882 GLO SURVEY OF T.35N., R.20E.
- (C1) CALCULATED FROM (1)
- (C2) CALCULATED FROM (2)
- N25°25'25"E 25.25' DENOTES MEASURED BEARING & DISTANCE
- (N25°25'25"E 25.25')(1) DENOTES RECORD PER DOCUMENT(1)
- N25°25'25"E 25.25'(1) DENOTES MEASURED = RECORD PER DOC(1)

STATE ENGINEER'S USE 82966

RECEIVED
JUL 12 2013
STATE ENGINEER

MAP TO ACCOMPANY AN APPLICATION TO APPROPRIATE WATER FROM UNDERGROUND WATER IN WASHOE COUNTY, NEVADA FOR STOCKWATERING & DOMESTIC PURPOSES

IN THE NE1/4NE1/4 OF SECTION 26, T.35N., R.19E., M.D.B.&M., (UNSURVEYED LAND) WASHOE COUNTY, NEVADA

BY
TULEDAD GRAZING ASSOCIATION
P.O. Box 320
Gerlach, NV 89412

(S)

DRAWN BY CONN | DATE 7-11-2013

82966