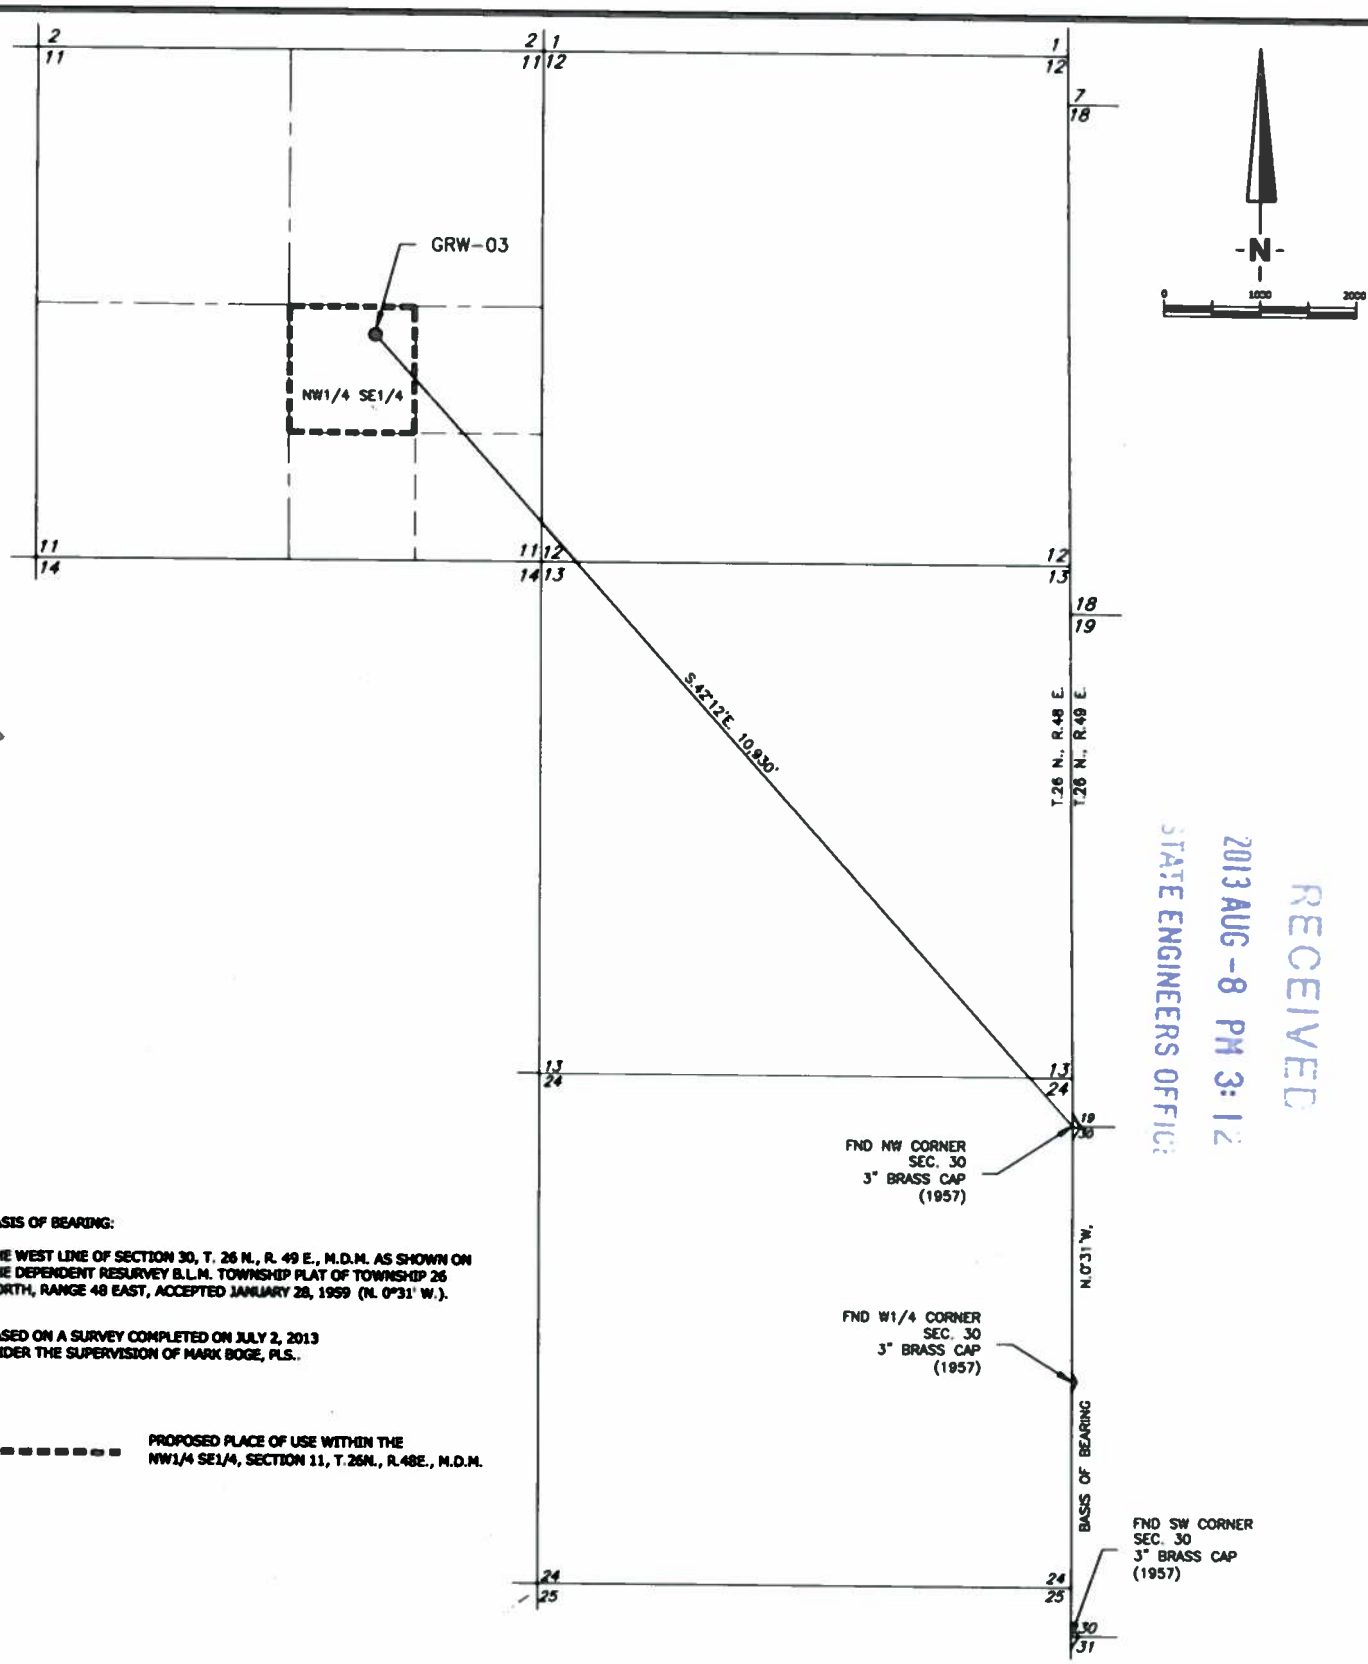

BASIS OF BEARING:

THE WEST LINE OF SECTION 30, T. 26 N., R. 49 E., M.D.M. AS SHOWN ON THE DEPENDENT RESURVEY B.L.M. TOWNSHIP PLAT OF TOWNSHIP 26 NORTH, RANGE 48 EAST, ACCEPTED JANUARY 28, 1959 (N. 0°31' W.).

BASED ON A SURVEY COMPLETED ON JULY 2, 2013
UNDER THE SUPERVISION OF MARK BOGE, PLS..

PROPOSED PLACE OF USE WITHIN THE
NW1/4 SE1/4, SECTION 11, T.26N., R.48E., M.D.M.

RECEIVED
2013 AUG -8 PM 3:12
STATE ENGINEERS OFFICE

FILED
AUG 0 8 2013
STATE ENGINEER'S OFFICE

MAP TO SUPPORT TEMPORARY APPLICATION
TO CHANGE A PORTION UNDER PERMIT 41870, CERTIFICATE 11871
FOR MINING PURPOSES
FROM AN UNDERGROUND SOURCE
IN EUREKA COUNTY, NEVADA
BY
BARRICK GOLD U.S., INC.,
A CALIFORNIA CORPORATION

8/8/13
PROJ:06-216.6

RCI
Resource Concepts Inc.