STATE OF UTAH
S.S.
COUNTY OF WASHINGTON

I, SCOTT P. WOOLSEY, BEING FIRST DULY SWORN, DEPOSE AND SAY THAT THIS MAP, CONSISTING OF ONE (1) SHEET, HAS BEEN CORRECTLY DRAWN TO THE DESIGNATED SCALE FROM FIELD NOTES OF A SURVEY MADE BY ME, DECEMBER 2002, FOR ROSS & ORMA MATHEWS 1990 FAMILY TRUST, THAT IT TRULY AND CORRECTLY REPRESENTS THE PROPOSED LOCATION AND EXTENT OF THE WORKS USED TO DIVERT WATER FROM BEAVER DAM CREEK LOCATED IN LINCOLN COUNTY, STATE OF NEVADA, FOR IRRIGATION PURPOSES UNDER PERMIT NO. 70285. THAT THE POINT OF DIVERSION, THE LOCATION, DESCRIPTION OF ALL MEASURING DEVICES, THE LOCATION AND EXTENT OF LANDS OWNED OR CONTROLLED BY THE APPLICANT UPON WHICH WATER APPLIED UNDER PERMIT NO. 70285 IS USED, TOGETHER WITH THE AREA AND KIND OF CULTURE IN EACH 40-ACRE SUBDIVISION, AND THE LOCATION AND NAMES OF ALL OTHER WORKS OR STREAMS WHICH ARE CROSSED BY OR CONNECTED WITH SAID WORK ARE FULLY AND CORRECTLY DESIGNATED THEREON.

Scott P. Woolsey
STATE WATER RIGHT SURVEYOR No. 1052 & PLS # 9996

PROFESSIONAL LAND SURVEYOR STATE OF NEVADA
SCOTT P. WOOLSEY
No. 9996
9/16/13

SUBSCRIBED AND SWORN TO ME THIS 10th DAY OF September, 2013.

Kelly Butler
NOTARY PUBLIC IN AND FOR WASHINGTON COUNTY UTAH.

Nov. 7, 2016
MY COMMISSION EXPIRES:

USE ACREAGE PER SECTIONAL SUBDIVISION

SUBDIVISION	ACREAGE
NE 1/4, NE 1/4 SECTION 28	2.21 ACRES
NW 1/4, NE 1/4 SECTION 28	4.30 ACRES
SE 1/4, NE 1/4 SECTION 28	0.03 ACRES
SW 1/4, NE 1/4 SECTION 28	7.42 ACRES
NE 1/4, SE 1/4 SECTION 28	2.24 ACRES
NW 1/4, SE 1/4 SECTION 28	2.00 ACRES
SW 1/4, SE 1/4 SECTION 28	1.87 ACRES
SE 1/4, SE 1/4 SECTION 28	7.67 ACRES
NE 1/4, NE 1/4 SECTION 33	10.92 ACRES
SE 1/4, NE 1/4 SECTION 33	4.34 ACRES

TOTAL = 43.00 ACRES

CULTURAL MAP TABULATION

FIELD NUMBER	SECTION	SUBDIVISION	TOWNSHIP	RANGE	CULTIVATED ACREAGE	DESCRIPTION OF CULTURE
1	28	NE 1/4, SE 1/4 & NW 1/4, SE 1/4 & SE 1/4, NE 1/4	5 SOUTH	71 EAST	4.17	BLOOM & WHEAT GRASS
2	28	NW 1/4, NE 1/4 & SW 1/4, NE 1/4	5 SOUTH	71 EAST	2.49	ALFALFA & FRUIT TREES
3	28	NW 1/4, NE 1/4 & SW 1/4, NE 1/4	5 SOUTH	71 EAST	7.30	ALFALFA
4	28	NW 1/4, SE 1/4	5 SOUTH	71 EAST	0.29	VEGETABLES
5	28	NW 1/4, SE 1/4 & NE 1/4, SE 1/4	5 SOUTH	71 EAST	2.56	ORCHARD GRASS
6	28	NE 1/4, SE 1/4	5 SOUTH	71 EAST	0.96	ALFALFA
7	28	NW 1/4, SE 1/4	5 SOUTH	71 EAST	0.41	PEACH, PEAR & APPLE TREES
8	28	SW 1/4, SE 1/4 & SE 1/4, SE 1/4 & NE 1/4, SE 1/4	5 SOUTH	71 EAST	3.30	ORCHARD GRASS
9	28	SE 1/4, SE 1/4	5 SOUTH	71 EAST	2.16	ORCHARD GRASS
10	28 & 33	SE 1/4, SE 1/4, SEC 28 NE 1/4, NE 1/4, SEC 33	5 SOUTH	71 EAST	3.00	PEACH, PEAR & APPLE TREES
11	28 & 33	SE 1/4, SE 1/4, SEC 28 NE 1/4, NE 1/4, SEC 33	5 SOUTH	71 EAST	2.91	ALFALFA
12	33	NE 1/4, NE 1/4 & SE 1/4, NE 1/4	5 SOUTH	71 EAST	9.38	ORCHARD GRASS & ALFALFA
13	33	SE 1/4, NE 1/4	5 SOUTH	71 EAST	4.07	ORCHARD GRASS & ALFALFA

TOTAL = 43.00 ACRES

BASIS OF BEARING

THE BASIS OF BEARING IS: N00°02'48"E BETWEEN THE EAST 1/4 CORNER OF SECTION 28 AND THE NORTHEAST CORNER OF SECTION 28, TOWNSHIP 5 SOUTH, RANGE 71 E. MDB&M.

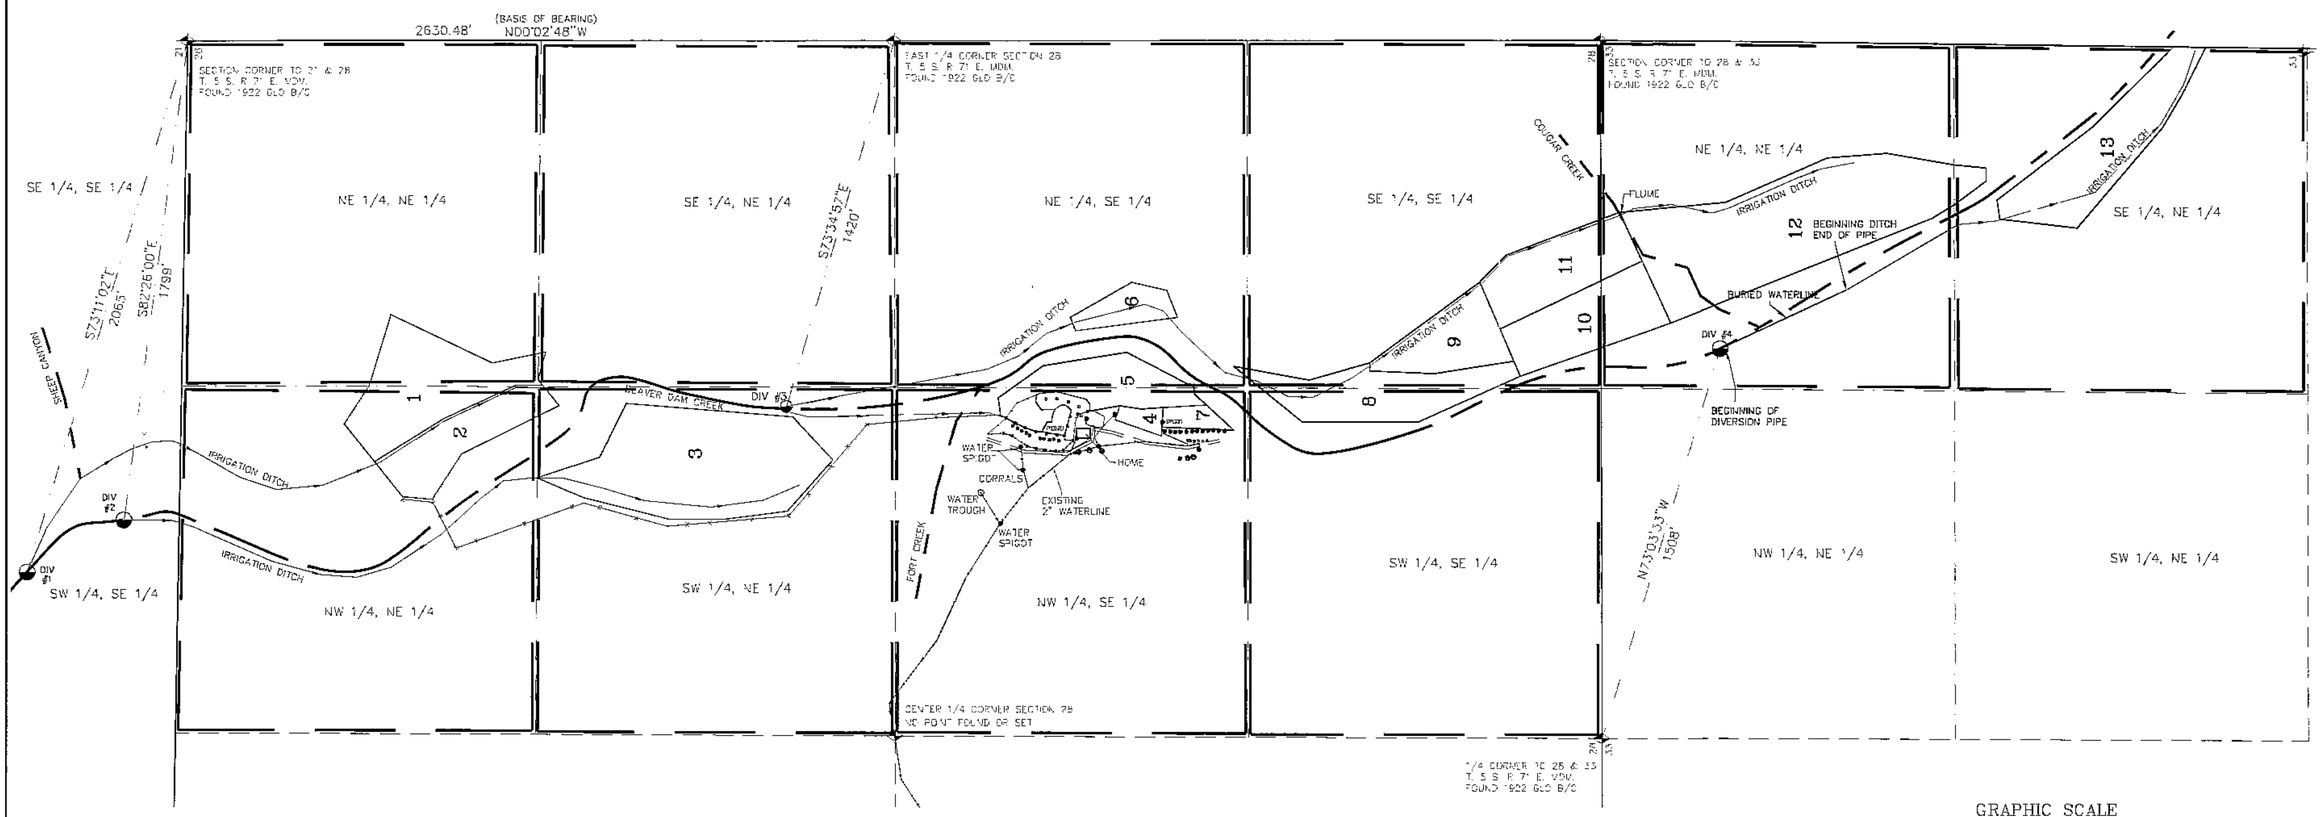

GRAPHIC SCALE
300 0 150 300 600 1200
(IN FEET)
1 inch = 300 ft.

SCALE: 1" = 300'

83028 CERTIFICATE NO. 19811 ISSUED 9-15-2015

LEGEND

- SECTION MONUMENT FOUND AS NOTED
- WATER SPIGOT
- POINT OF DIVERSION
- SECTION LINE
- CENTER SECTION LINES
- PLACE OF USE
- W/L — W/L — WATER LINE

STATE ENGINEER'S USE

~~70285~~ 83028

9/16/2013 THE FORTY-ACRE LEGAL SUBDIVISIONS ARE SHOWN AS BEING SEPARATED AS COMMAS WHEN THE PROPER NOMENCLATURE IS TO NOT INCLUDE THEM. ALL SUBDIVISIONS ON THE MAP AND IN THE CULTURE TABULATIONS SHOULD NOT INCLUDE COMMAS. SNC

FILED
SEP 13 2013
STATE ENGINEER'S OFFICE

MAP TO ACCOMPANY CHANGE OF PLACE OF USE OF PERMIT #70285

FOR: ROSS & ORMA MATHEWS 1990 FAMILY TRUST
FOR: IRRIGATION & DOMESTIC PURPOSES
FROM: BEAVER DAM CREEK

IN LINCOLN COUNTY, NEVADA

83028