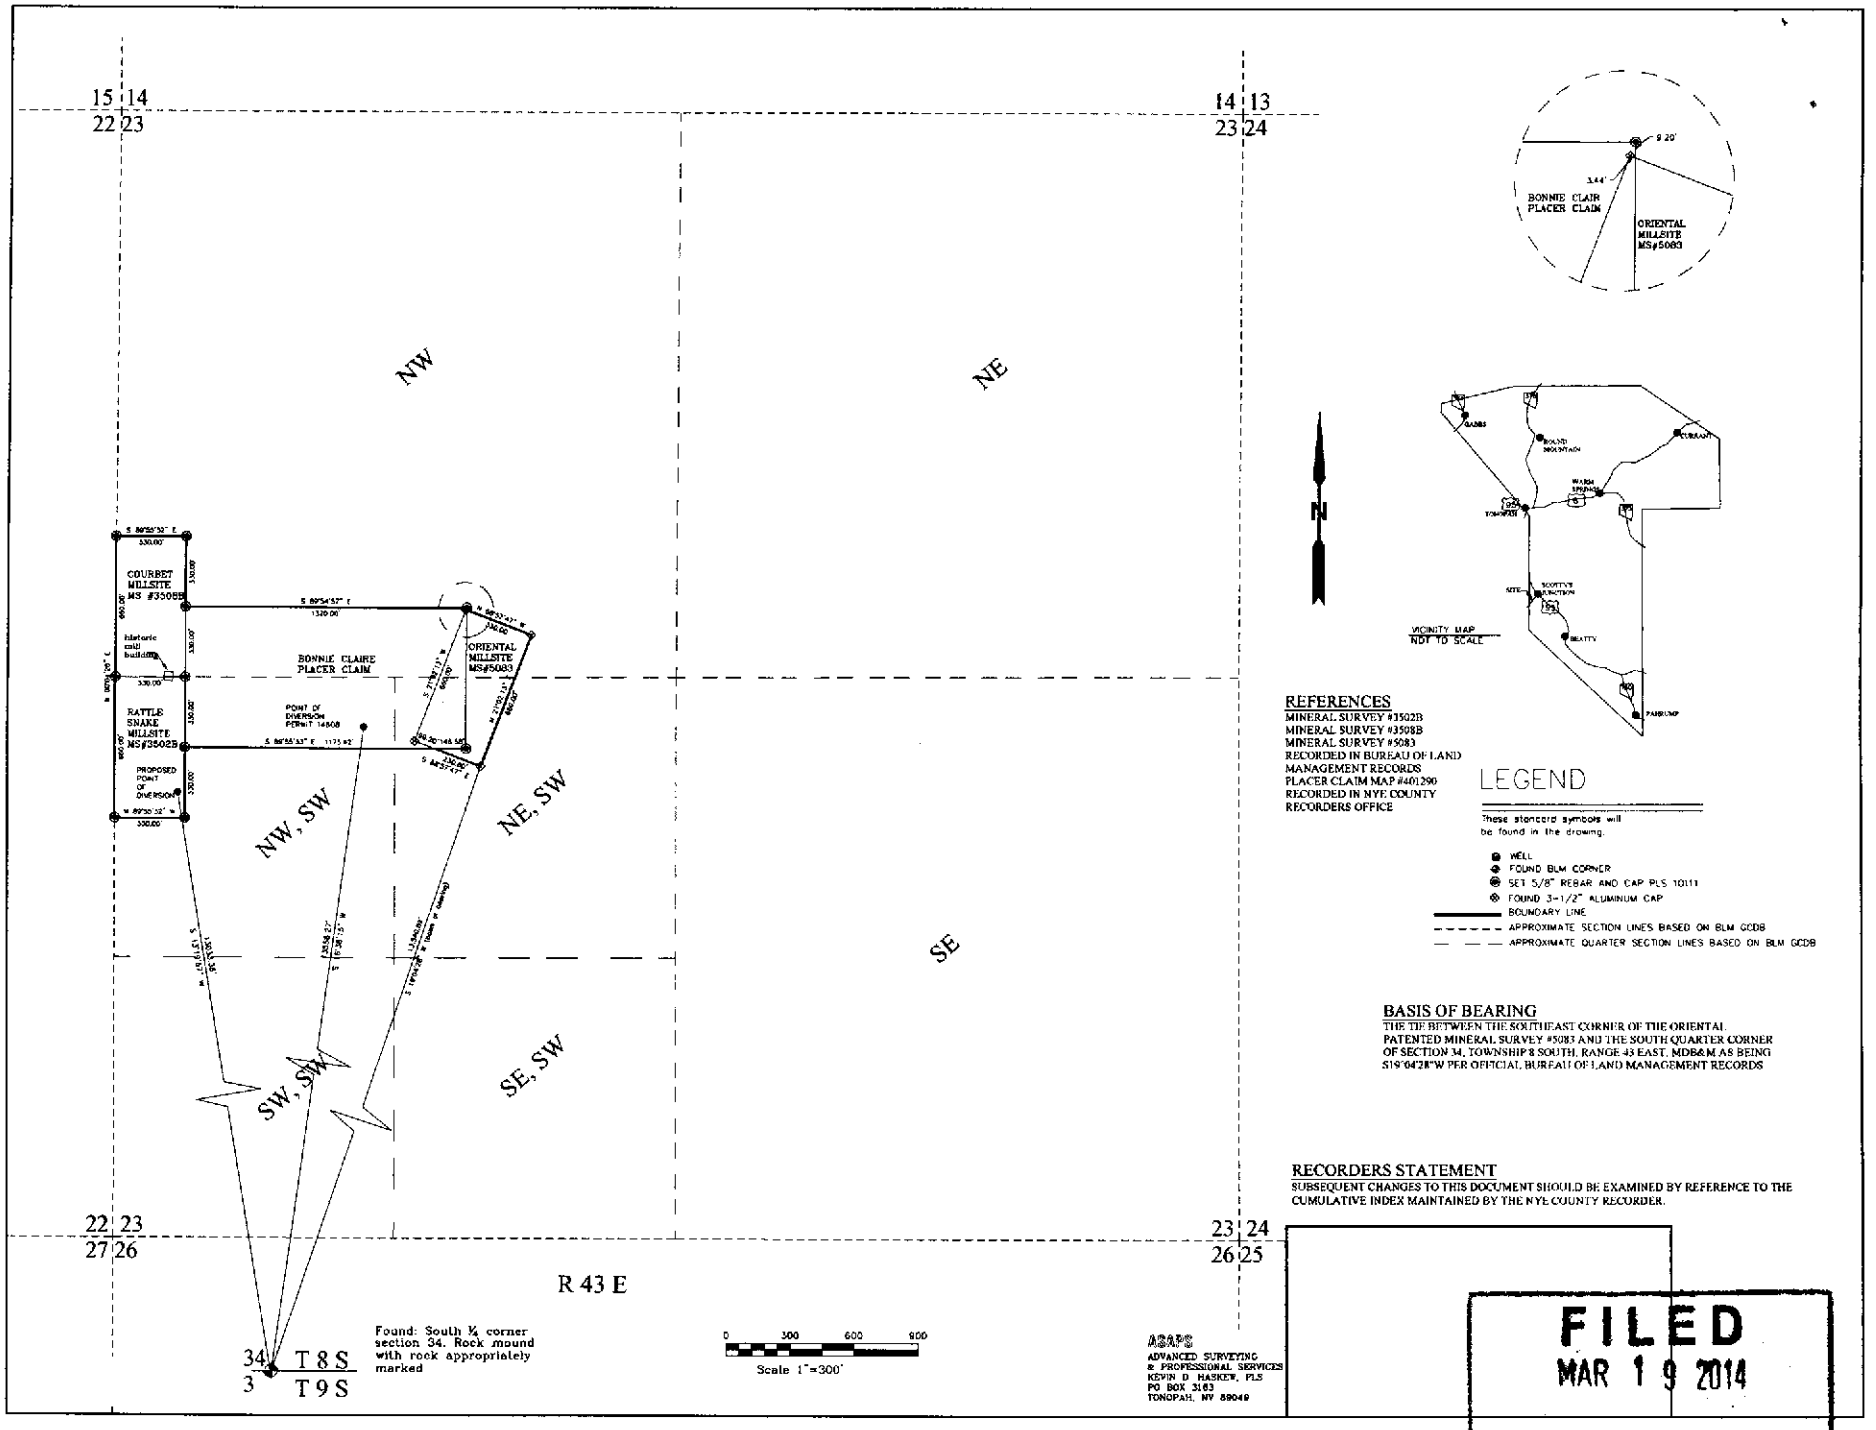
15 14
22 23
14 13
23 24
NW
NE
NW, SW
NE, SW
SE
SW, SW
SE, SW
COURBET MILLSITE MS #3508B
RATTLE SNAKE MILLSITE MS#3502B
PROPOSED POINT OF DIVERSION
BONNIE CLAIRE PLACER CLAIM
ORIENTAL MILLSITE MS#5083
POINT OF DIVERSION PERMIT 14608
S 89°55'33" E
330.00'
S 89°54'57" E
1320.00'
N 89°54'57" W
N 89°55'33" W
330.00'
330.00'
330.00'
330.00'
330.00'
330.00'
660.00'
660.00'
N 00°01'00" E
S 00°01'00" W
S 19°04'28" W
1355.36'
22 23
27 26
23 24
26 25
R 43 E
34
3
T 8 S
T 9 S
Found: South ¼ corner section 34. Rock mound with rock appropriately marked
0 300 600 900
Scale 1"=300'
N
BONNIE CLAIR PLACER CLAIM
ORIENTAL MILLSITE MS#5083
9.20'
3.44'
VICINITY MAP
NOT TO SCALE
GABBS
BOUNDY MOUNTAIN
WARM SPRINGS
TONOPAH
95A
SITE
SCOTTY'S JUNCTION
95
BEATTY
PAHRUMP
REFERENCES
MINERAL SURVEY #3502B
MINERAL SURVEY #3508B
MINERAL SURVEY #5083
RECORDED IN BUREAU OF LAND MANAGEMENT RECORDS
PLACER CLAIM MAP #401290
RECORDED IN NYE COUNTY RECORDERS OFFICE
LEGEND
These standard symbols will be found in the drawing.
WELL
FOUND BLM CORNER
SET 5/8" REBAR AND CAP PLS 10111
FOUND 3-1/2" ALUMINUM CAP
BOUNDARY LINE
APPROXIMATE SECTION LINES BASED ON BLM GCDB
APPROXIMATE QUARTER SECTION LINES BASED ON BLM GCDB
BASIS OF BEARING
THE TIE BETWEEN THE SOUTHEAST CORNER OF THE ORIENTAL PATENTED MINERAL SURVEY #5083 AND THE SOUTH QUARTER CORNER OF SECTION 34, TOWNSHIP 8 SOUTH, RANGE 43 EAST, MDB&M AS BEING S19°04'28"W PER OFFICIAL BUREAU OF LAND MANAGEMENT RECORDS
RECORDERS STATEMENT
SUBSEQUENT CHANGES TO THIS DOCUMENT SHOULD BE EXAMINED BY REFERENCE TO THE CUMULATIVE INDEX MAINTAINED BY THE NYE COUNTY RECORDER.
ASA'S
ADVANCED SURVEYING & PROFESSIONAL SERVICES
KEVIN D HASKEW, PLS
PO BOX 3163
TONOPAH, NV 89049
FILED
MAR 19 2014
STATE ENGINEER'S OFFICE

83441-T