DESCRIPTION OF EXISTING POINT OF DIVERSION

THE EXISTING POINT OF DIVERSION IS IN THE SE1/4 SW1/4, SECTION 9, T.19S., R.60E., M.D.B.&M, CLARK COUNTY NEVADA, OR AT A POINT FROM WHICH THE SOUTH 1/4 CORNER OF SAID SECTION 9 BEARS S13°29'E, AT A DISTANCE OF 1004'.

EXISTING PLACE OF USE

THE EXISTING PLACE OF USE IS A PORTION OF THE SE1/4 SW1/4 OF SECTION 9, T.19S., R.60E., M.D.B.&M. (TO REMAIN); AND A PORTION OF THE NE1/4 NW1/4 OF SECTION 15, T.19S., R.60E., M.D.B.&M. (4.45 ACRES TO BE MOVED, 11.15 ACRES TO REMAIN)

PROPOSED PLACE OF USE

THE PROPOSED PLACE OF USE OF 4.45 ACRES IS IN THE SW1/4 NE1/4 OF SECTION 15, T.19S., R.60E., M.D.B.&M.; APN: 125-15-601-002, 125-15-602-007, 125-15-602-008.

THE EXISTING PLACE OF USE TO REMAIN IS A PORTION OF THE SE1/4 SW1/4 OF SECTION 9, T.19S., R.60E., M.D.B.&M. (TO REMAIN); AND A PORTION OF THE NE1/4 NW1/4 OF SECTION 15, T.19S., R.60E., M.D.B.&M. (11.15 ACRES TO REMAIN)

EXISTING MANNER OF USE

IRRIGATION.

PROPOSED MANNER OF USE

IRRIGATION.

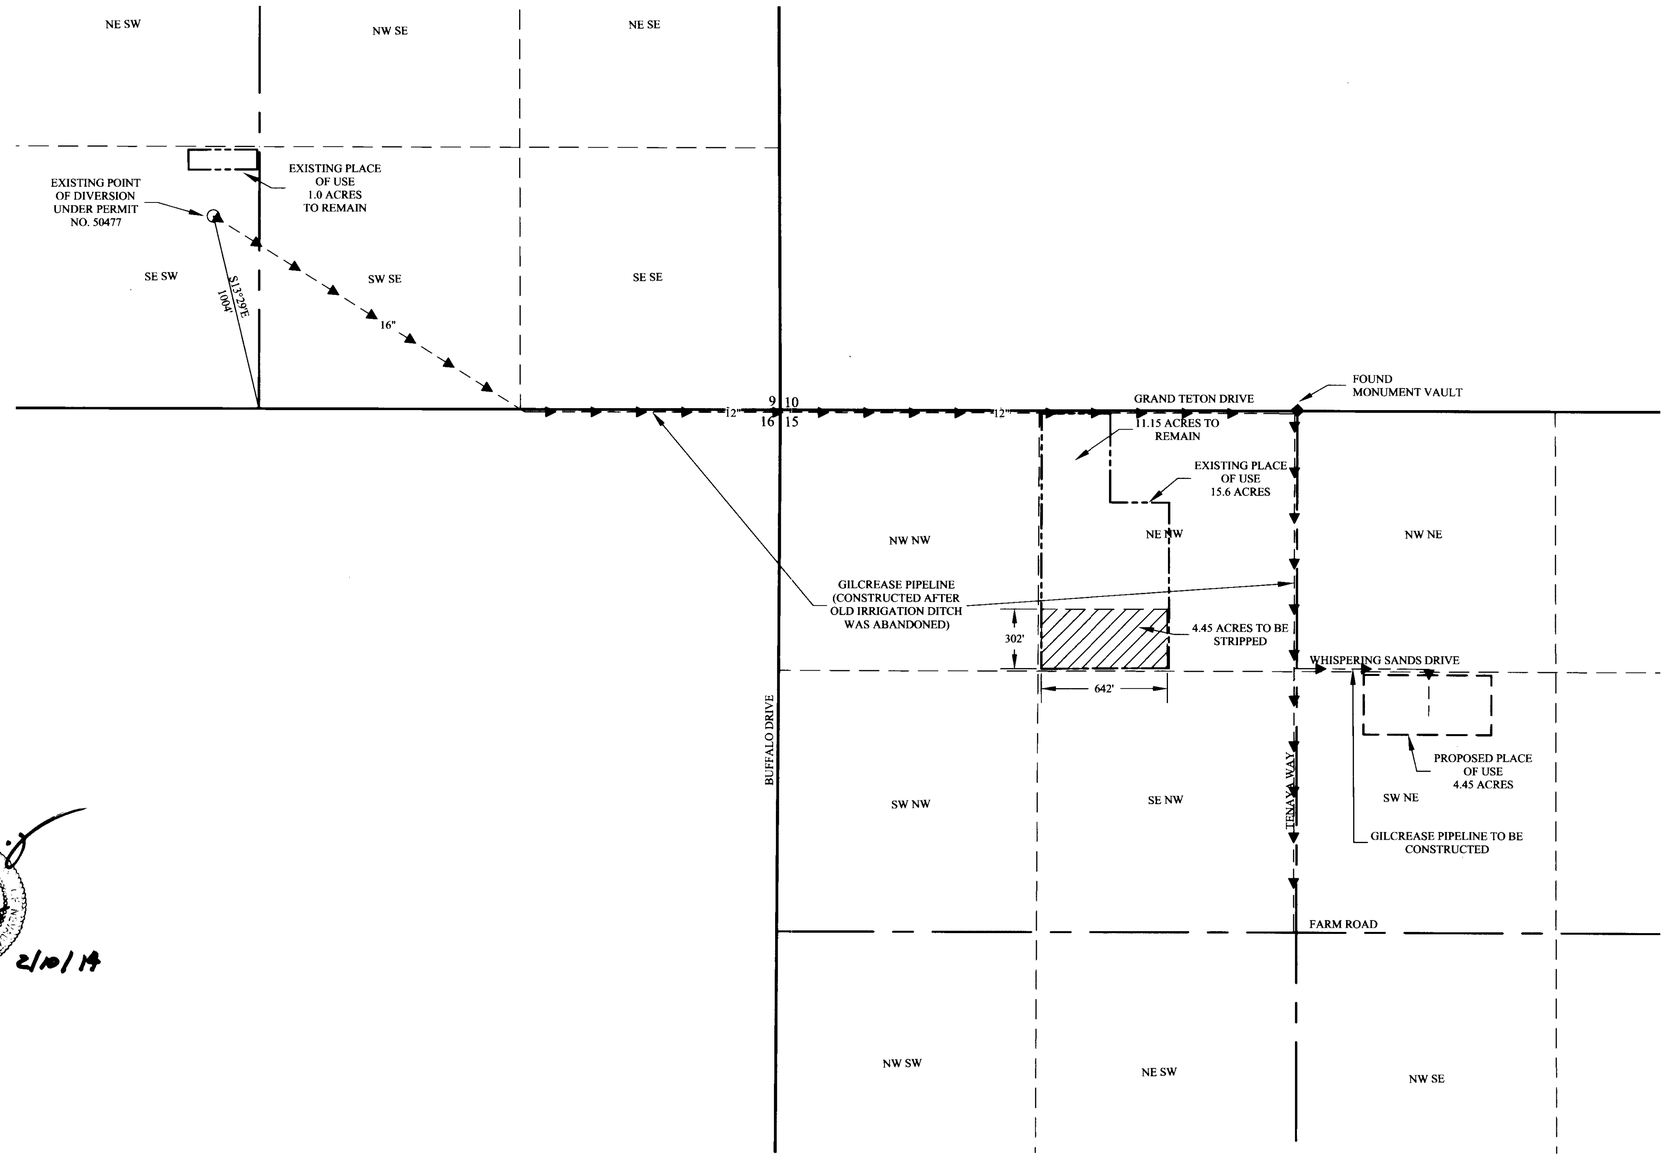

T. 19 S., R. 60 E., M.D.B.&M.

AFFIDAVIT

STATE OF NEVADA)
ss.
COUNTY OF CLARK)

I, Lonnie C. Roy, being first duly sworn, depose and say that site inspections have been made by me, or under my direction, on January 26, 2010, that the location of each reference monument has been verified by site inspection; that the point of diversion and place of use sites have been inspected; that this map, consisting of 1 sheet, has been correctly drawn to the designated scale from surveying calculation notes prepared by me, or under my supervision and direction, relying upon analysis of recorded survey maps and other recorded surveying documents in the office of the County Recorder and State Engineer; that this map truly and correctly represents the proposed place of use, in Clark County, Nevada, by Gilcrease Orchard Foundation.; that the proposed point of diversion, place and manner of use is correctly designated herein; the approximate location and size of the diverting channel or other conduit, and the location and names of all other works or streams which are crossed by, or connected with the said works, are fully and correctly designated on the map.

LONNIE C. ROY, P.E.
NEVADA STATE WATER RIGHTS SURVEYOR NO. 862

LONNIE ROY Exp: 12/31/15 CIVIL No. 7816 PROFESSIONAL ENGINEER NEVADA

2/10/14

NOTARY'S ACKNOWLEDGMENT

SUBSCRIBED AND SWORN TO BEFORE ME
THIS 10 DAY OF FEB, 2014

LISA DUNCAN Notary Public Nevada No. 8040-1 My appt. Sept. 29, 2016

NOTARY PUBLIC IN AND FOR CLARK COUNTY, NEVADA.
MY COMMISSION EXPIRES: Sept. 29, 2016

BASIS OF BEARING

GPS accuracy ±1 meter.
NAV 84.

REFERENCES

1. WATER RIGHTS MAP ON FILE FOR PERMIT 50477.
2. CLARK COUNTY ASSESSOR'S PARCEL MAP, APN 125-15-601-002, 125-15-602-007, 125-15-602-008.

BROADBENT
8 West Pacific Avenue,
Henderson, Nevada 89015
(702) 563-0600

N

GRAPHIC SCALE
0 400 800

Gillcrease Orchard WR_50477_11-15-2013

STATE ENGINEER'S USE

Basis of bearing should use NAD 83 - MET 2/18/2014

8/6/14 - WHR - 1 AC IN SESW SEC 9 "NOT REMAINING", SEE EMAIL 6/6/14 THIS AREA STRIPPED PERMIT 69475

83542
FILED
FEB 13 2014
STATE ENGINEER'S OFFICE

S

MAP TO ACCOMPANY AN APPLICATION TO CHANGE A PORTION OF THE PLACE OF USE UNDER PERMIT 50477, CERTIFICATE 14115 FOR IRRIGATION BY GILCREASE ORCHARD FOUNDATION FROM UNDERGROUND SOURCE IN CLARK COUNTY, NEVADA

83542