83606T

SECTION 28 AND PORTIONS OF SECTIONS 27, 33 AND 34,
TOWNSHIP 14 NORTH, RANGE 43 EAST

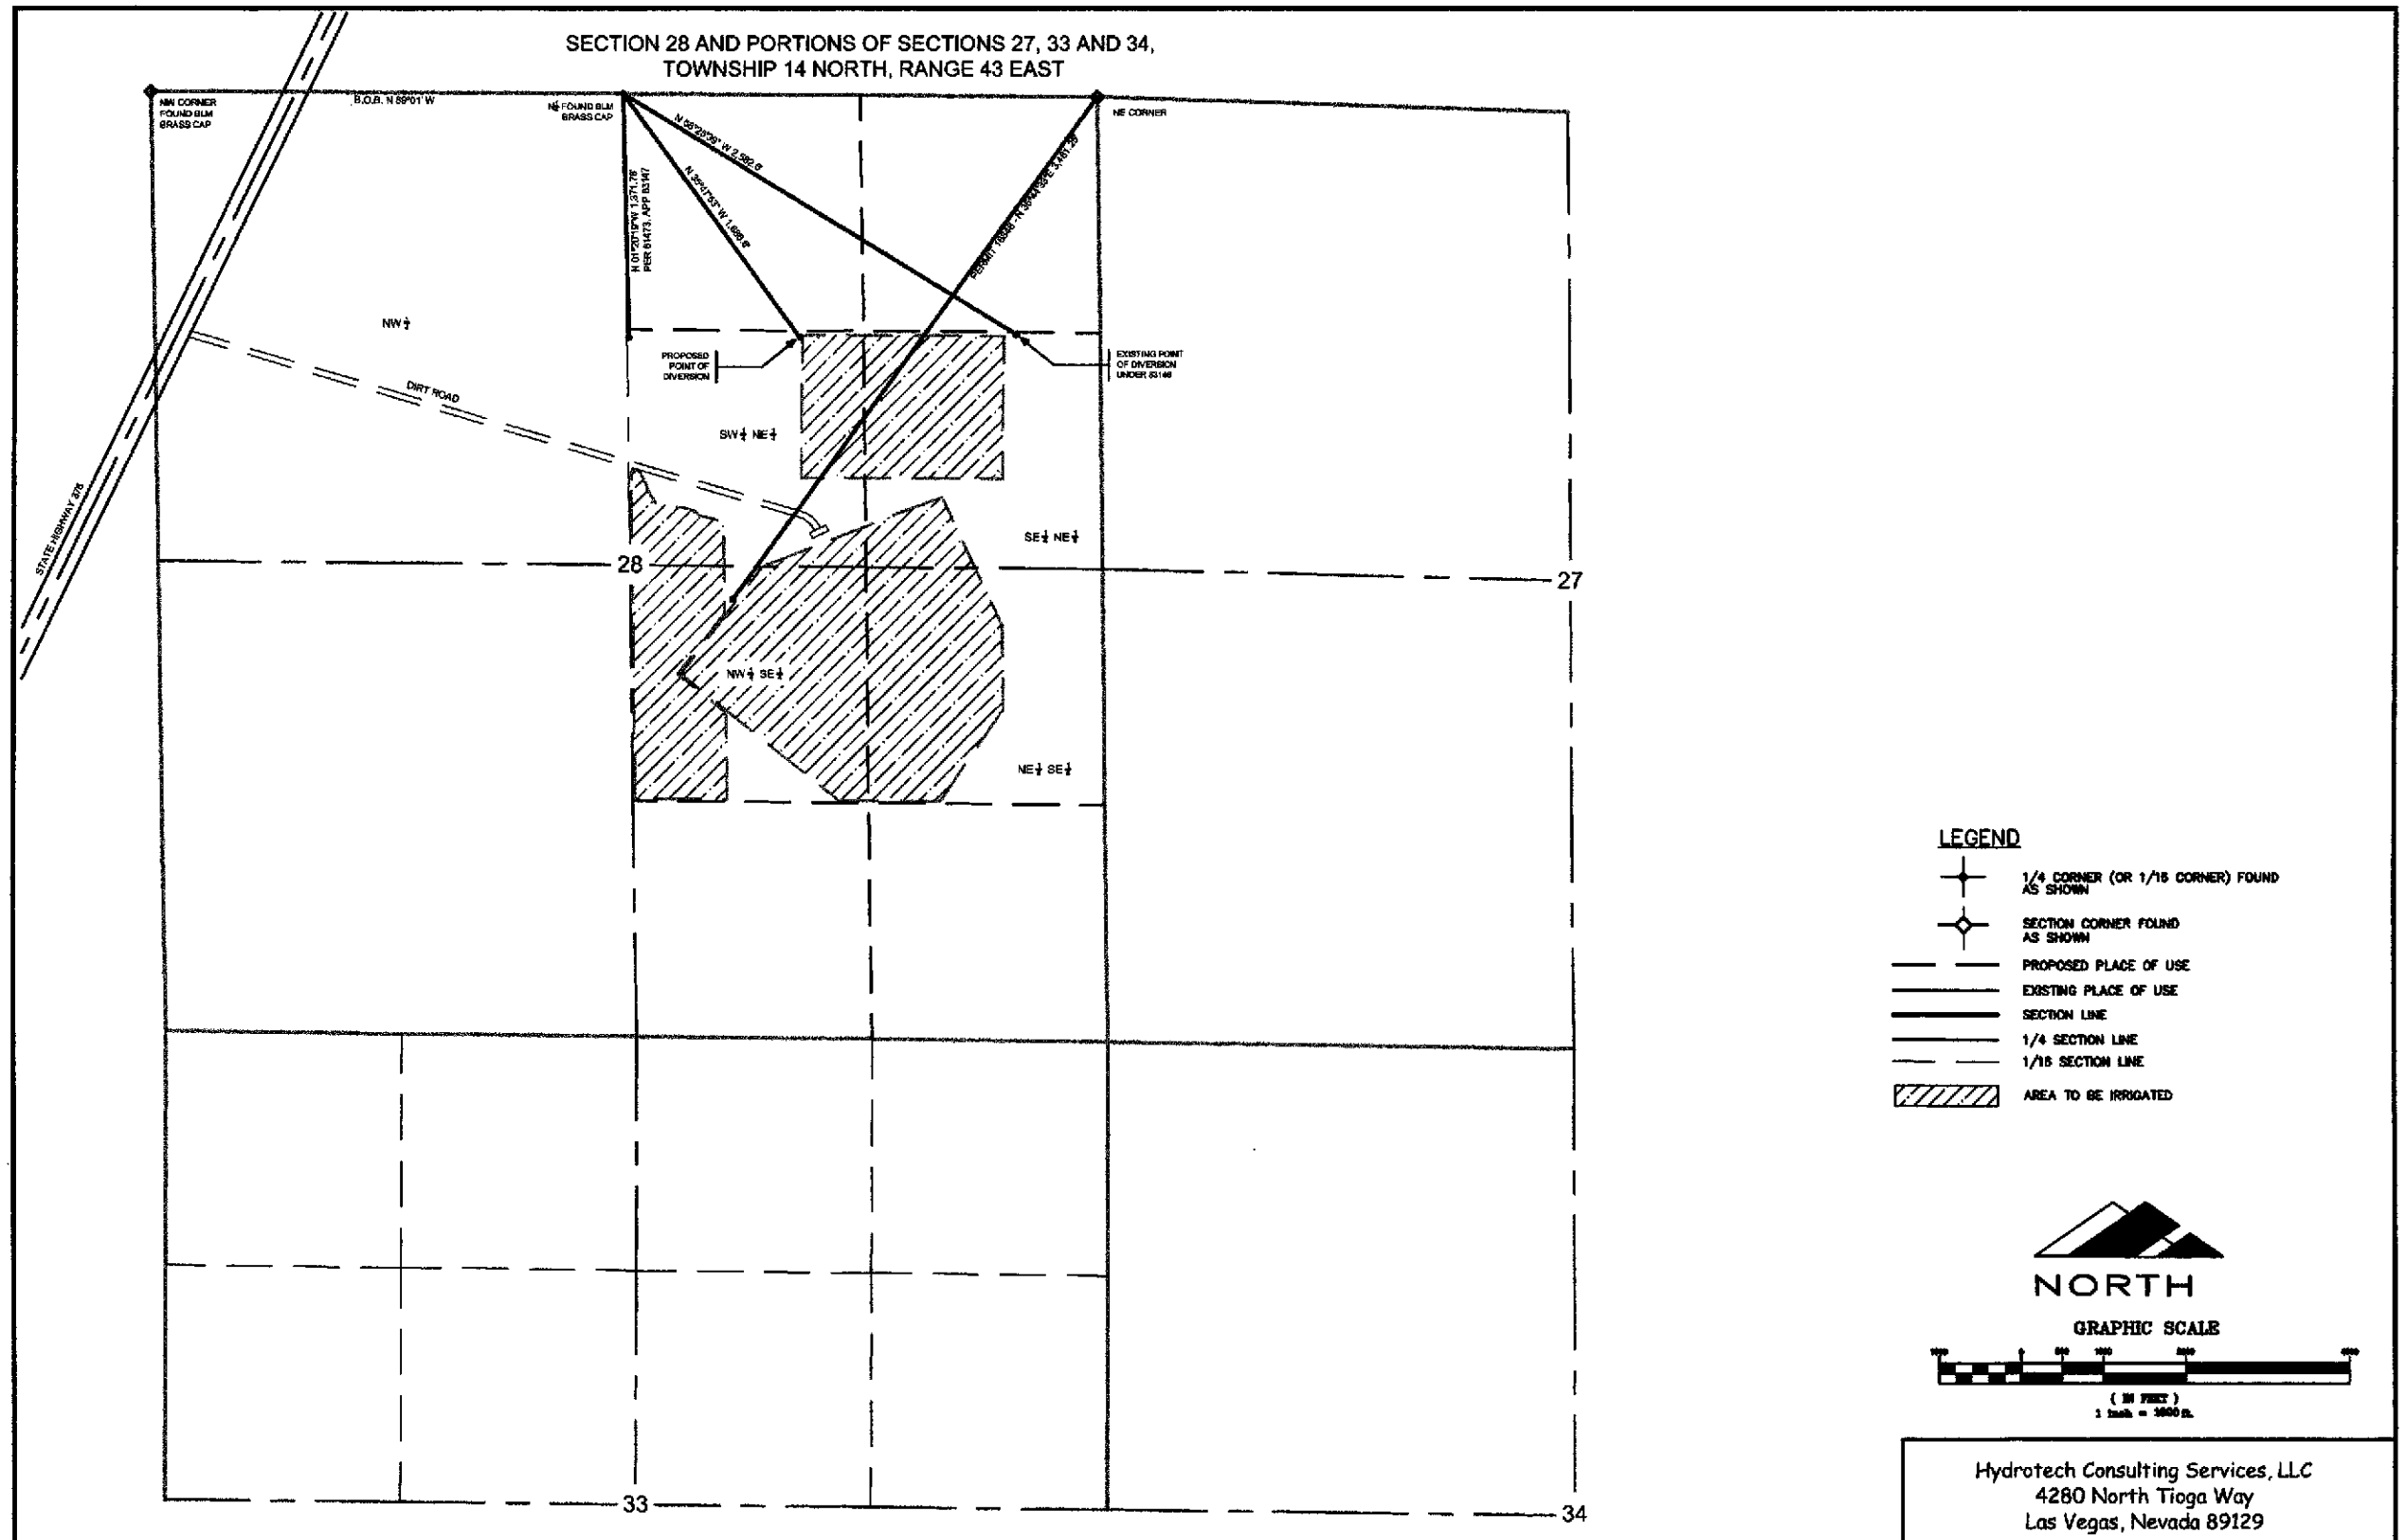

Hydrotech Consulting Services, LLC
4280 North Tioga Way
Las Vegas, Nevada 89129

STATE ENGINEER'S USE

FILED
MAR 12 2014
STATE ENGINEER'S OFFICE

MAP

TO ACCOMPANY APPLICATION TO TEMPORARILY CHANGE THE POINT OF DIVERSION UNDER PERMIT 83146 FOR IRRIGATION PURPOSES FROM AN UNDERGROUND SOURCE IN NYE COUNTY, NEVADA BY MCLEOD RANCH & FISHERY LLC

PROPOSED PLACE OF USE:

85.6 ACRES WITHIN A PORTION OF THE SW1/4 NE1/4, SE1/4 NE1/4 AND THE NW1/4 SE1/4 OF SECTION 28 TOWNSHIP 14 NORTH, RANGE 43 EAST, M.D.B.&M. NYE COUNTY, NEVADA. FURTHER DESCRIBED AS APN 10-241-04 NYE COUNTY, NEVADA

BASIS OF BEARING:

NORTH 89°01' WEST - BEING THE NORTH LINE OF THE NORTHWEST QUARTER (NW1/4) OF SECTION 28, TOWNSHIP 14 NORTH, RANGE 43 EAST, M.D.B.&M., NYE COUNTY, NEVADA AS SHOWN ON RECORD OF SURVEY 26340 IN THE OFFICE OF THE NYE COUNTY RECORDER, NYE COUNTY, NEVADA

RECEIVED
2014 MAR 12 AM 11:34
STATE ENGINEERS OFFICE

83606T