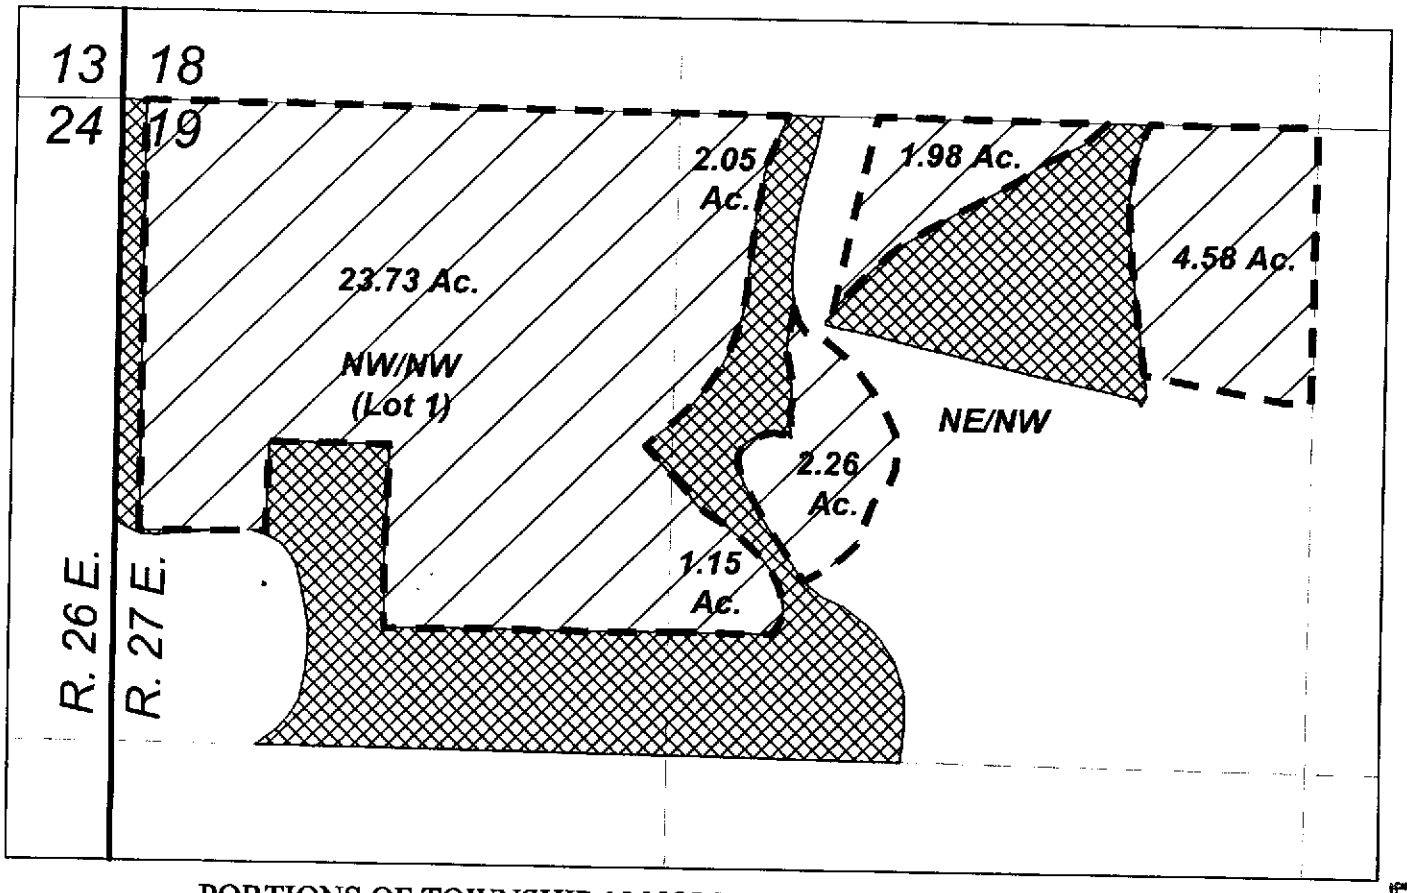

PROPOSED MANNER OF USE

IRRIGATION

BASIS OF BEARINGS

SECTION LINE DISTANCE AND BEARINGS OBTAINED FROM THE UNITED STATES SURVEYOR GENERAL NEVADA DATED JANUARY 8, 1869 FOR T. 19 N., R. 27 E., M.D.B. & M.

LEGEND

- QUARTER-QUARTER LINE
- SECTION LINE
- TOWNSHIP / RANGE LINE
- 18 SECTION NUMBER
- EXISTING WATER RIGHTS (TCID SERIAL NO. 414) [PLACE OF USE TO REMAIN UNCHANGED]
- PROPOSED PLACE OF USE OF PORTIONS OF TRUCKEE RIVER WATER

PORTIONS OF TOWNSHIP 19 NORTH, RANGE 27 EAST, M.D.B.&M.

FILED
MAR 21 2014
STATE ENGINEER'S OFFICE

SCALE: 200 0 100 200 400 800 FEET

N

Proposed Place of Use						
Section	Subdivision	Township	Range	Proposed Acreage	Duty (AF/Acre)	Acre-Feet
19	NW¼ NW¼ (Lot 1)	19 N.	27 E.	23.73	4.5	106.785
19	NE¼ NW¼	19 N.	27 E.	12.02	4.5	54.09
TOTAL				35.75	4.5	160.875

Z/Chris/City of Fernley/2014 Travis Lease

FEBRUARY 27, 2014 Sheet 1 of 2

STATE ENGINEER'S USE

83610 T

MAP TO ACCOMPANY TEMPORARY CHANGE APPLICATIONS TO APPROPRIATE WATER
for
IRRIGATION USE
by
THE CITY OF FERNLEY, NEVADA
FROM
THE WATERS OF THE TRUCKEE RIVER
IN
LYON COUNTY, NEVADA.

Stanka Consulting, LTD
A Professional Engineering Company
3032 SILVER SAGE DRIVE, SUITE 101
CARSON CITY, NV 89701
michael@stankaconsulting.com
(775) 885-9283