83611

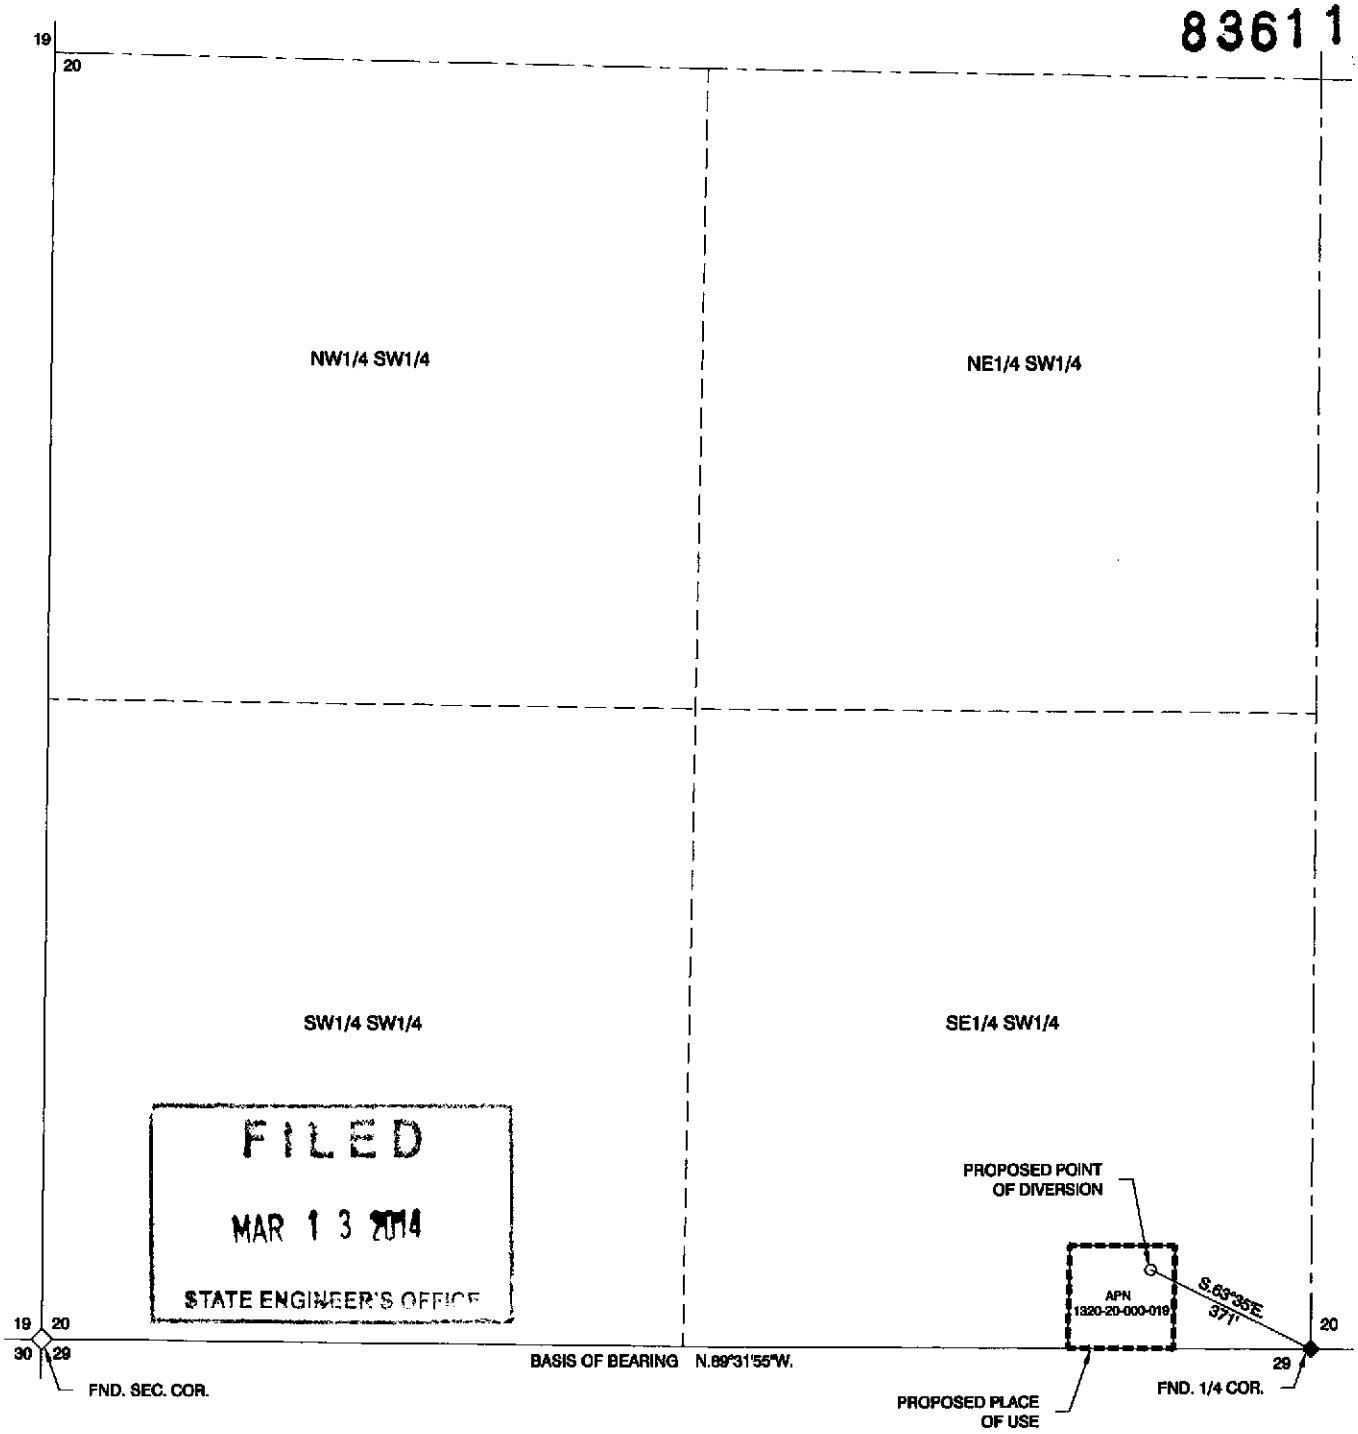

FILED
MAR 13 2014
STATE ENGINEER'S OFFICE

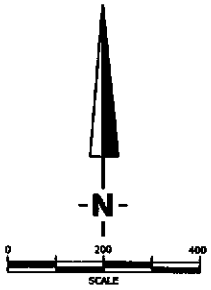

BASIS OF BEARING:
THE SOUTH LINE OF THE SW1/4, SECTION 20, T.13N., R.20E., M.D.M. PER RECORD OF SURVEY, DOC. NO. 532717 (N.89°31'55"W.).

SECTION 20, T.13N., R.20E., M.D.M.

MAP

TO ACCOMPANY TEMPORARY APPLICATION
TO CHANGE THE POINT OF DIVERSION AND
PLACE OF USE OF A PORTION UNDER PERMIT 60636
FOR MUNICIPAL PURPOSES

BY

THE TOWN OF MINDEN

FROM AN UNDERGROUND SOURCE IN
DOUGLAS COUNTY, NEVADA

RECEIVED
2014 MAR 13 PM 4:01
STATE ENGINEERS OFFICE

14-003.8 / 3-13-2014

83611

RCI
Resource Concepts Inc