83637T

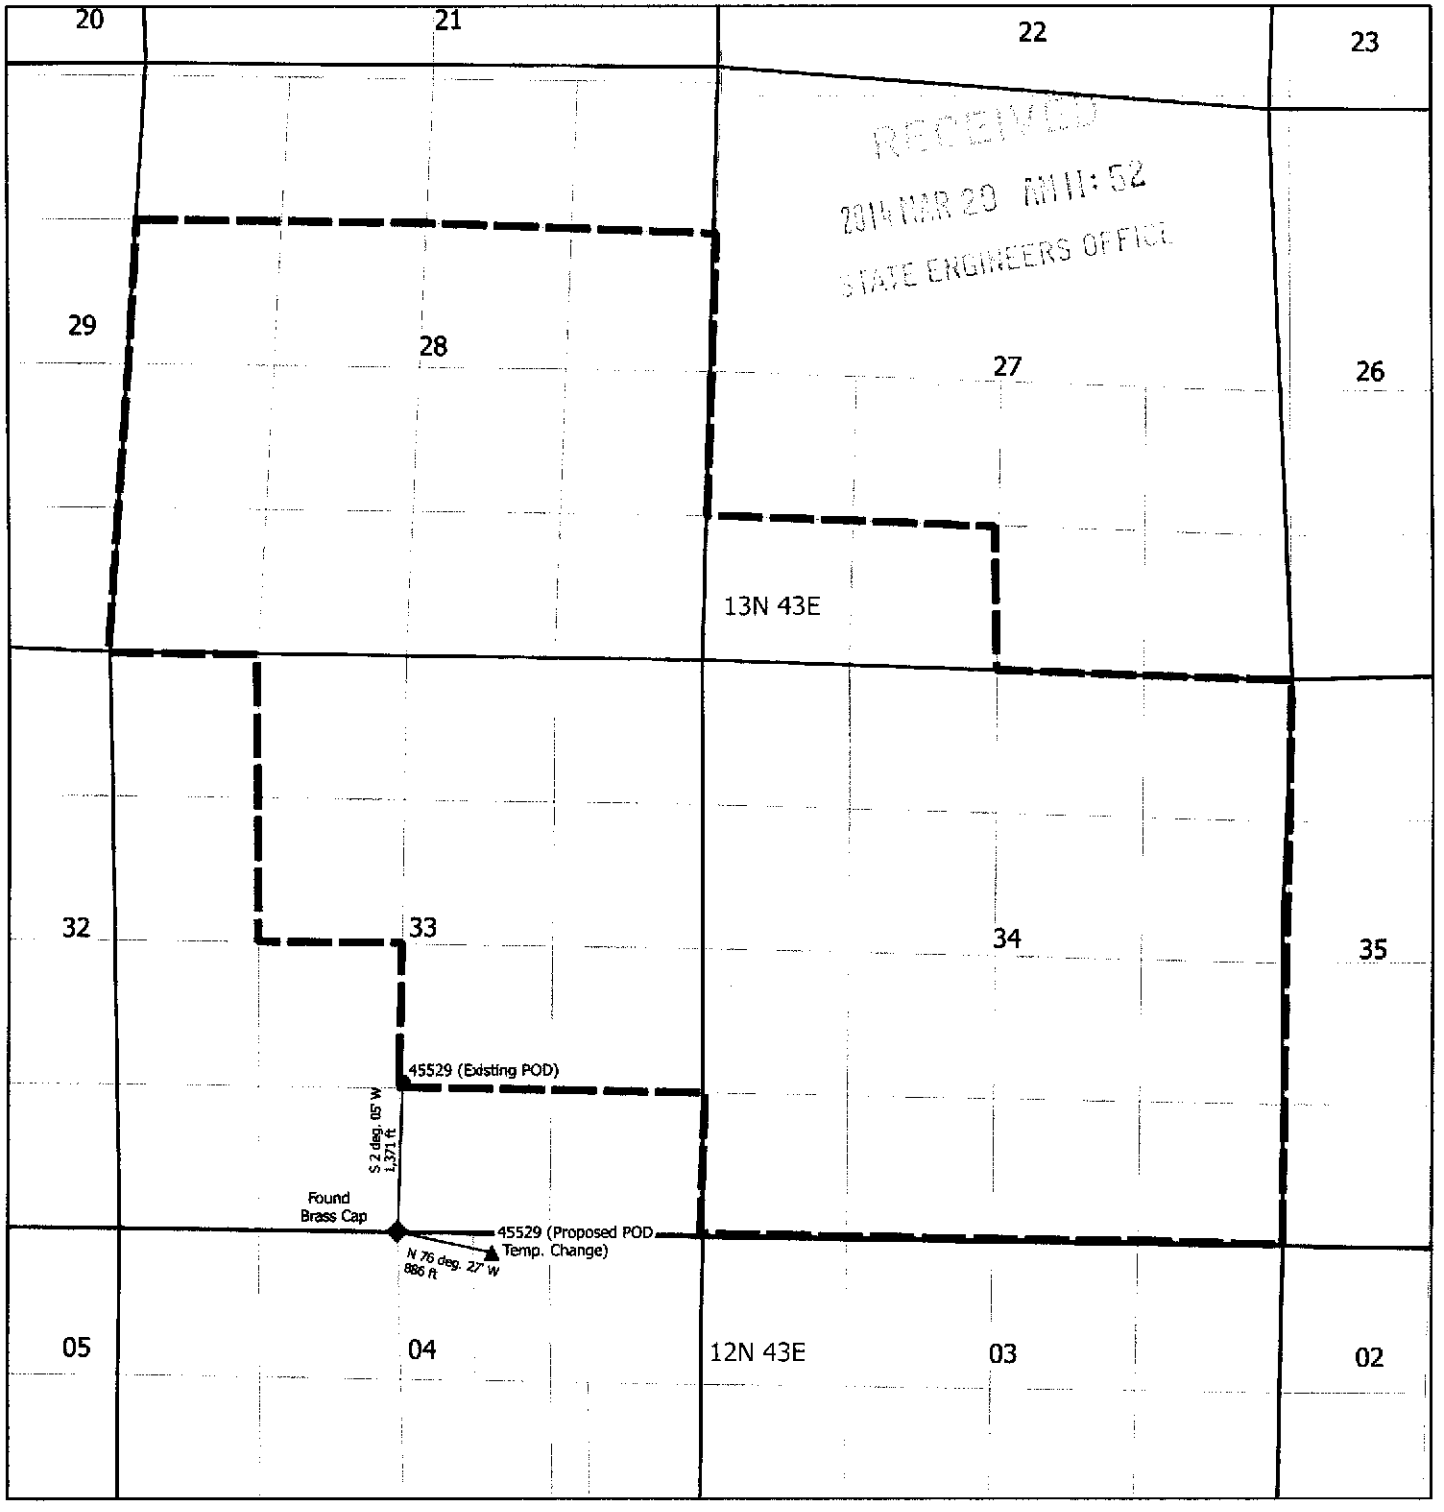

RECEIVED
2014 MAR 20 AM 11:52
STATE ENGINEERS OFFICE

Legend

- ▲ Proposed Temp. POD Change
- ● Existing POD
- ◆ Found_Corners
- Tie Lines
- Township-Range Grid
- Section Grid
- 45529 Place of Use

GPS Bearing Reference, precision is 3 meters.

FILED
MAR 20 2014
STATE ENGINEER'S OFFICE

N

Graphic Scale

0 2000 4000 ft

Dixon Hydrologic, PLLC

Map

To Accompany Application to Temporarily Change the Point of Diversion Under Permit 45529 for Irrigation Purposes From an Underground Source in Nye County, Nevada

By BTAZ Nevada, LLC

Date: 3/16/14	Jay Dixon, P.E.