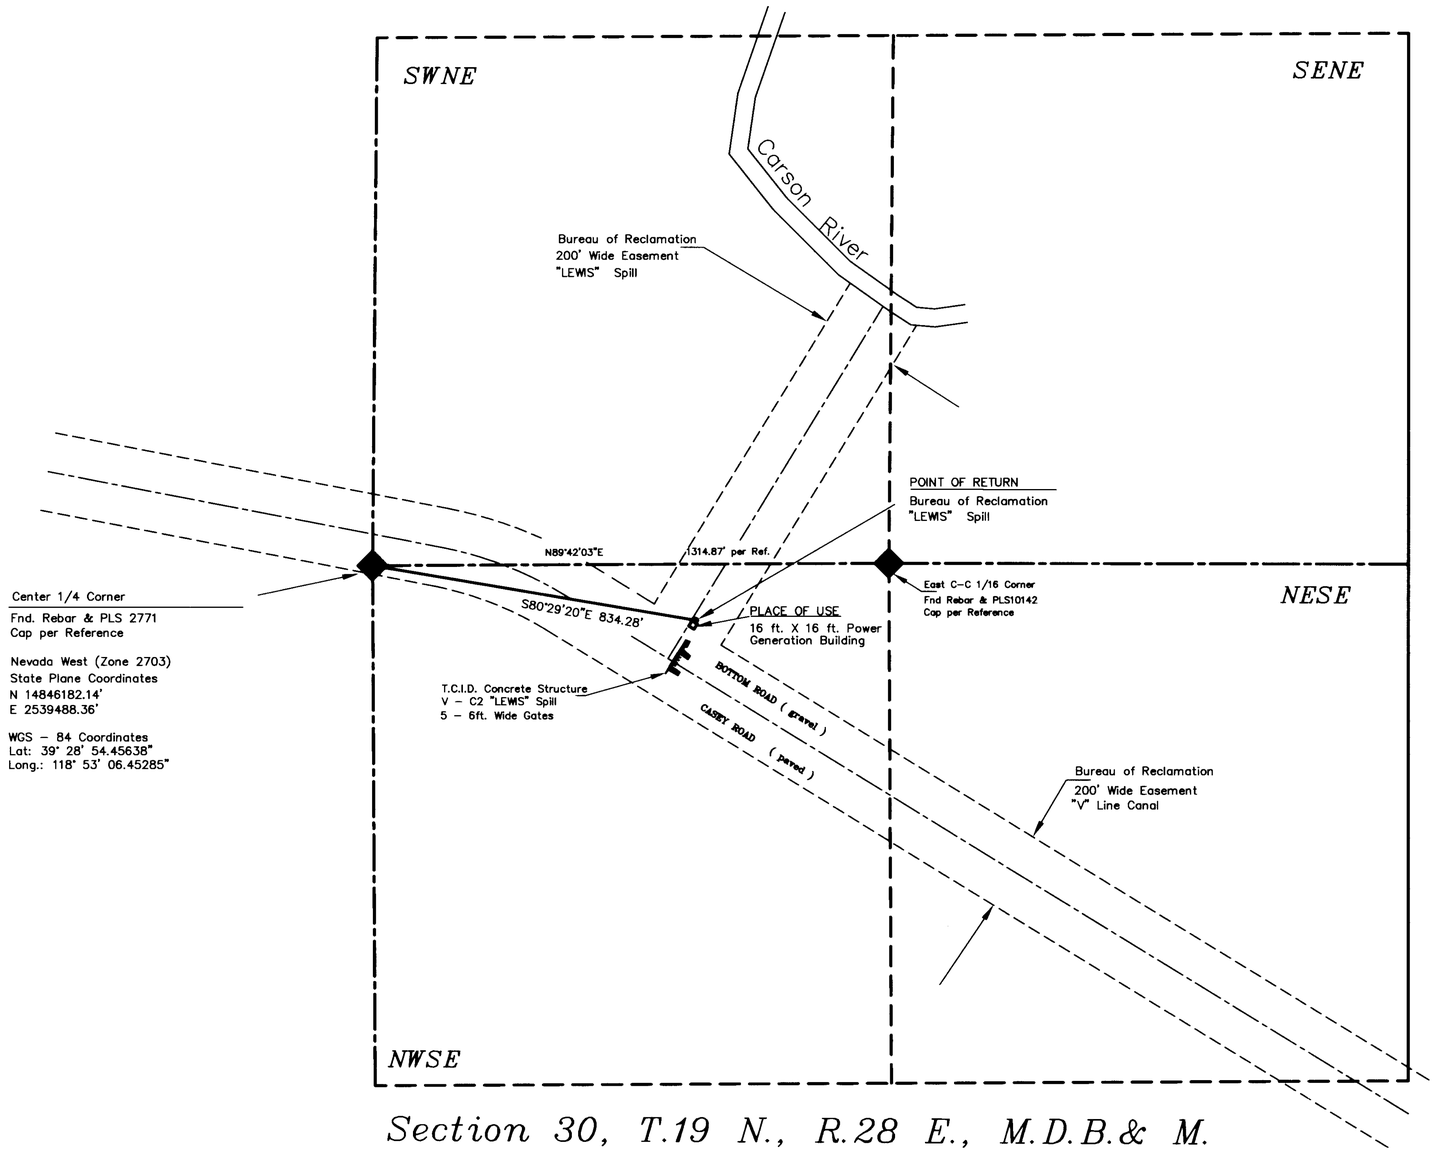

Section 30, T.19 N., R.28 E., M.D.B.& M.

SURVEYORS CERTIFICATE

STATE OF NEVADA)
)SS.
COUNTY OF WASHOE)

I, STEVEN N BELL, BEING FIRST DULY SWORN, DEPOSE AND SAY THAT SITE INSPECTIONS HAVE BEEN MADE BY ME, OR UNDER MY SUPERVISION AND DIRECTION, ON MARCH 3, 2014;
THAT THE LOCATION OF EACH REFERENCE MONUMENT HAS BEEN VERIFIED BY SITE INSPECTION; THAT THE POINT OF DIVERSION AND PLACE OF USE SITES HAVE BEEN INSPECTED; THAT THIS MAP CONSISTING OF SHEETS NUMBERED FROM 1 TO 1, INCLUSIVE, HAS BEEN CORRECTLY DRAWN TO THE DESIGNATED SCALE FROM SURVEYING CALCULATION NOTES PREPARED BY ME, OR UNDER MY SUPERVISION AND DIRECTION, RELYING UPON ANALYSIS OF RECORDED SURVEY MAPS AND OTHER RECORDED SURVEYING DOCUMENTS, THAT THIS MAP TRULY AND CORRECTLY REPRESENTS THE PROPOSED LOCATION AND EXTENT OF THE WORKS USED TO DIVERT WATER

FROM: TRUCKEE RIVER AND CARSON RIVER, IN CHURCHILL COUNTY, NEVADA

BY: TRUCKEE CARSON IRRIGATION DISTRICT,

FOR: POWER GENERATION (NON-CONSUMPTIVE).

THAT THE POINT OF DIVERSION, THE APPROXIMATE LOCATION AND SIZE OF THE DIVERTING CHANNEL OR OTHER CONDUIT, ALL RESERVOIRS OR BASIN, THE LOCATION AND NAMES FOR ALL OTHER WORKS WHICH WILL CROSS OR CONNECT WITH THE PROPOSED WORKS, AND THE BOUNDARY OF ALL LANDS, SHOWING BY 40-ACRE SUBDIVISIONS THE AREAS PROPOSED TO BE SERVED, ARE FULLY AND CORRECTLY DESIGNATED THEREON.

TRUCKEE CARSON IRRIGATION DISTRICT,
APPLICANT

STEVEN N. BELL
STATE WATER RIGHT SURVEYOR No. 1137

PROFESSIONAL LAND SURVEYOR - STATE OF NEVADA
3/14/14
STEVEN N. BELL
EXP. 12-31-14
No. 11420

SUBSCRIBED AND SWORN TO BEFORE ME
THIS 14 DAY OF March, 2014.
NOTARY PUBLIC IN AND FOR WASHOE COUNTY, NEVADA

NOTARY PUBLIC — DATE 14 March 2014

STATE OF NEVADA
No. 04-93262-2
EXPIRES: JUNE 11, 2016

POINT OF DIVERSION

TRUCKEE RIVER AND CARSON RIVER

LAHONTAN DAM LOCATED WITHIN THE SWSE OF SECTION 33, T19N, R26E, M.D.B.& M.

PROPOSED POINT OF RETURN

WITHIN THE NWSE OF SECTION 30, T19N, R28E MDB&M, AT A BEARING OF SOUTH 80°29'20" EAST, A DISTANCE OF 834.28 FEET FROM THE CENTER 1/4 CORNER OF SECTION 30, T19N, R28E MDB&M.

PROPOSED PLACE OF USE

A 16 FOOT BY 16 FOOT POWER GENERATION BUILDING WITHIN A PORTION OF THE NWSE OF SECTION 30, T19N, R28E MDB&M.

REFERENCE

RECORD OF SURVEY / BOUNDARY LINE ADJUSTMENT FOR CARMEN BELL BY STEVE BELL, DOCUMENT No. 416520, DATED SEPTEMBER 24, 2010, OFFICIAL RECORDS OF CHURCHILL COUNTY.

BASIS OF BEARINGS

THE NAD-83/94 NEVADA STATE PLANE WEST ZONE (EPOCH 1999) GRID BEARINGS FROM THE TRUCKEE MEADOWS REGIONAL GPS "VRS" BROADCAST NETWORK.
COORDINATES IN THE WEST ZONE (2703) WERE OBTAINED USING A TRIMBLE 5800 RECEIVER, TSC2 DATA COLLECTER AND CELL PHONE MODEM TO THE VRS SYSTEM.

GRAPHIC SCALE
200 0 100 200 400 800
(IN FEET)
1 inch = 200 ft.

Bell Land Surveying

Bell Land Surveying
100 Fillmore Way
Reno, Nevada 89519
(775) 240-3079
email: stevennbell@yahoo.com

STATE ENGINEER'S USE

FILED
MAR 27 2014
STATE ENGINEER'S OFFICE

MAP TO ACCOMPANY APPLICATION
TO APPROPRIATE WATER
FOR: POWER GENERATION
(Non - Consumptive use)
BY: TRUCKEE CARSON IRRIGATION DISTRICT
SOURCE: TRUCKEE RIVER & CARSON RIVER
CHURCHILL COUNTY NEVADA

83663