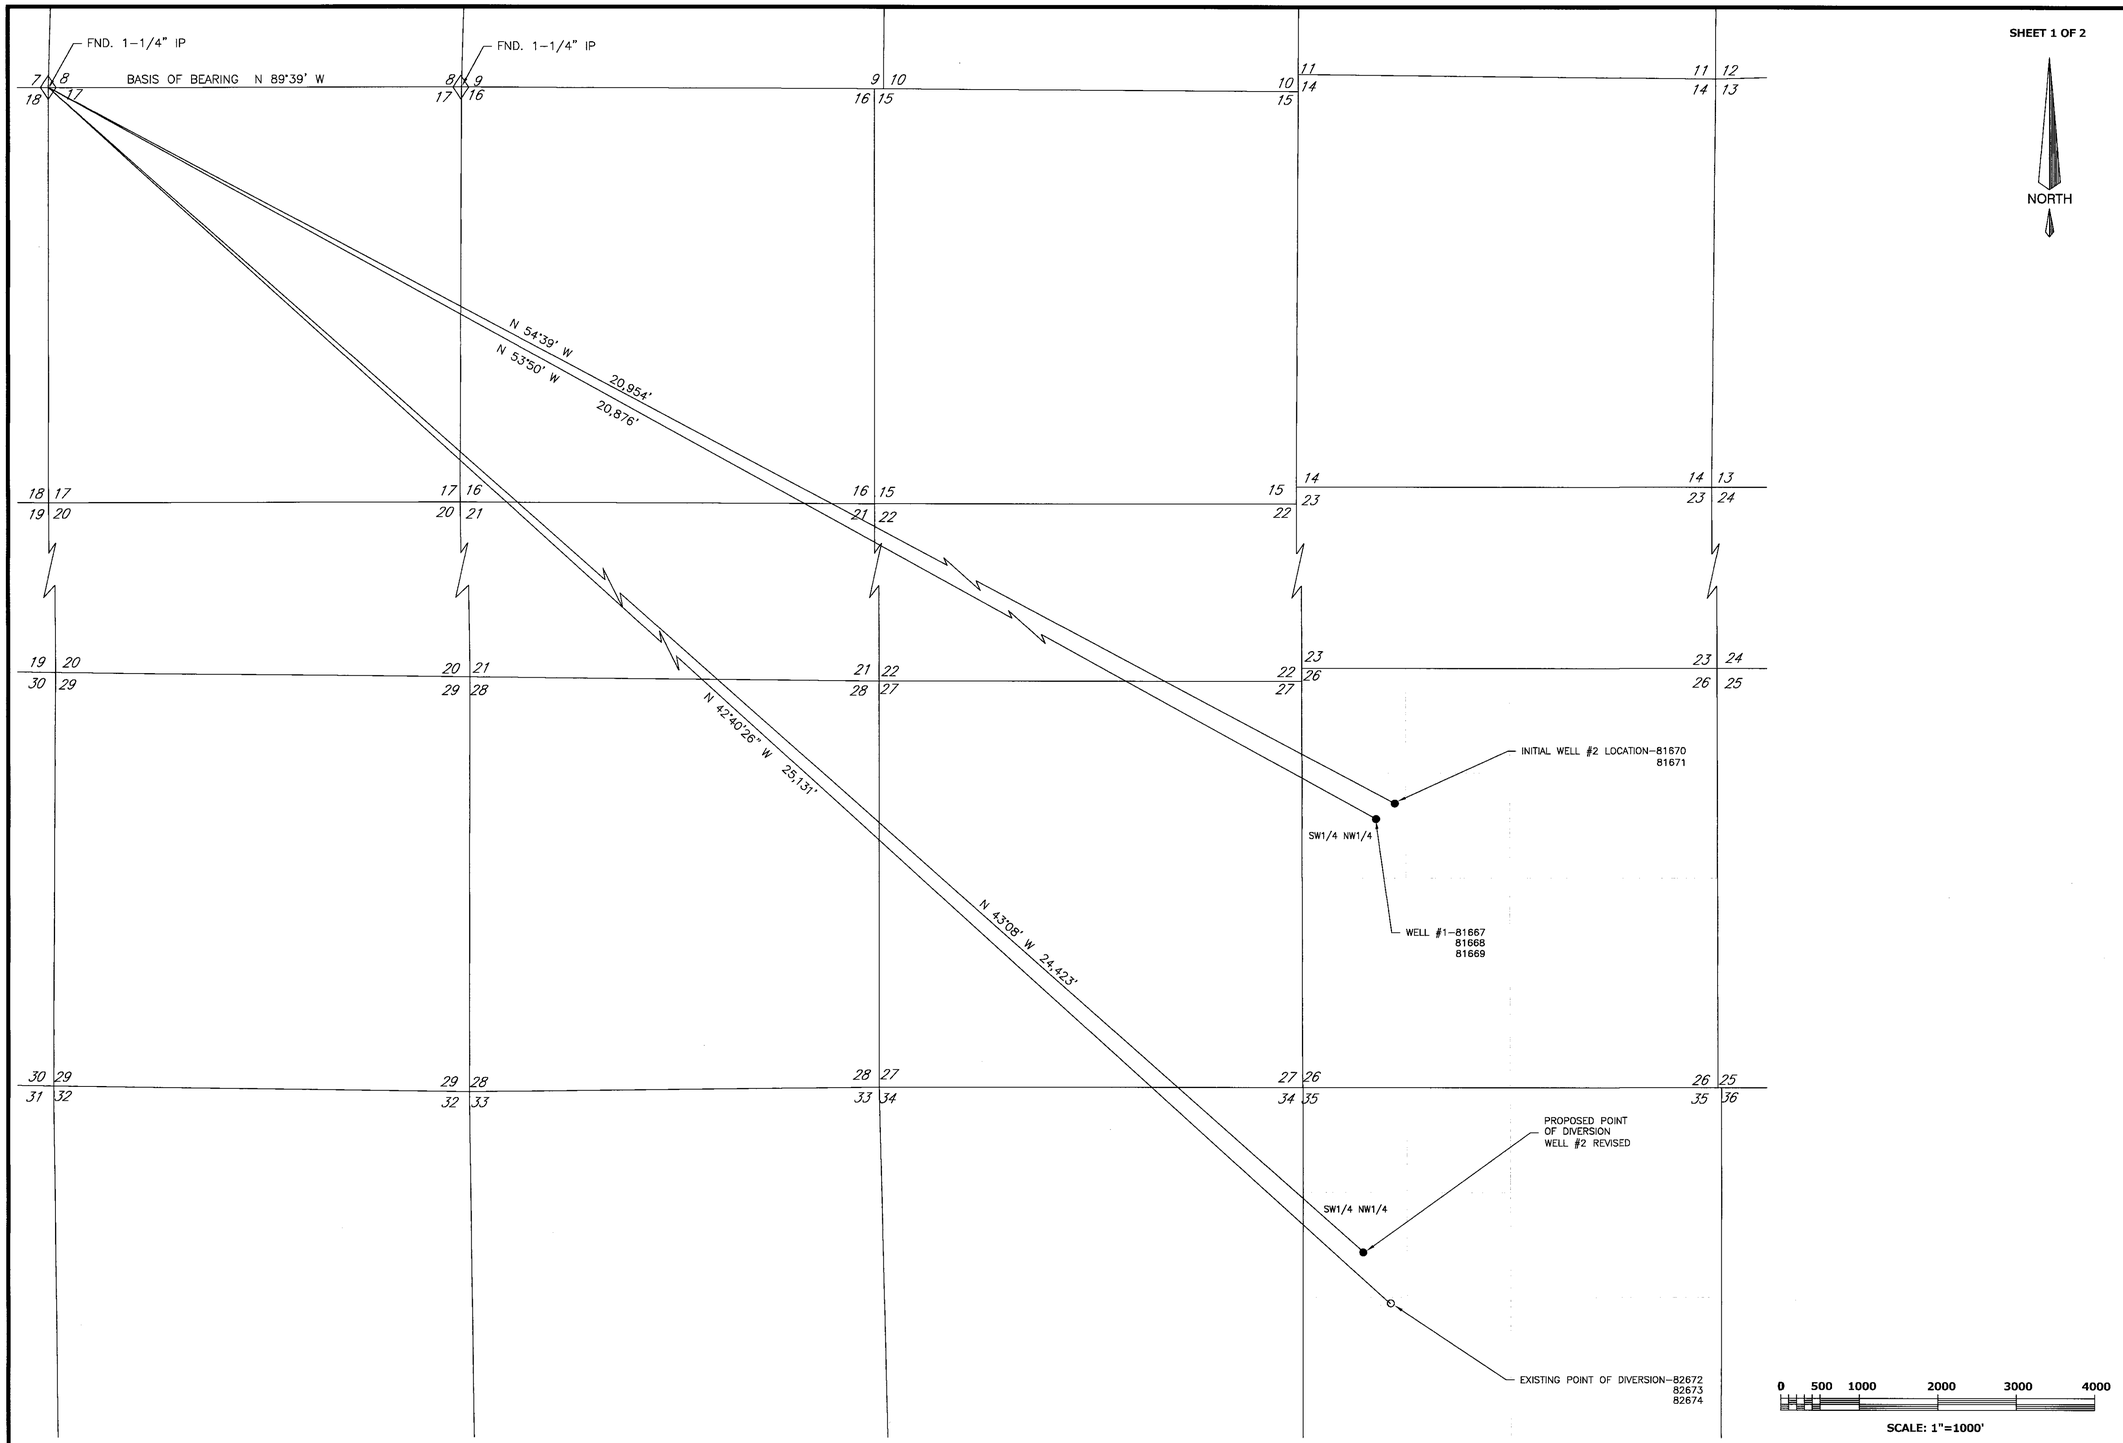

SHEET 1 OF 2

NORTH

Engineering • Surveying • Water Rights
Resources & Environmental Services
www.rci-nv.com

Carson City
340 N. Minnesota St.
Carson City, NV 89703-4152
775-883-1600

Zephyr Cove
212 Elks Point Rd., Ste. 443
Zephyr Cove, NV 89448-8020
775-588-7500

RCI Resource Concepts Inc

REVISION	DATE

JOB NO.	12-120.1
DATE	4/1/14
DRAWN	FRB/MLM
CHECKED	KLS
REVISED	

PROPOSED POINT OF DIVERSION
WITHIN SW1/4 NW1/4 SECTION 35, T. 17N., R. 55E., M.D.M.

BASIS OF BEARING:

BEING THE NORTH LINE OF SECTION 17, T. 17N., R. 55E., M.D.M.
PER BLM TOWNSHIP PLAT DATED DECEMBER 30, 1871.
N. 89°39' W.

STATE ENGINEER'S USE

83692 T

FILED
APR 02 2014
STATE ENGINEER'S OFFICE

MAP

TO ACCOMPANY TEMPORARY APPLICATION TO CHANGE
THE POINT OF DIVERSION UNDER PERMIT 82673

BY

Barrick Gold U.S. Inc.

FOR MINING AND MILLING USE
FROM AN UNDERGROUND SOURCE
IN WHITE PINE COUNTY, NEVADA

84746 84745 84744 84743 83692T

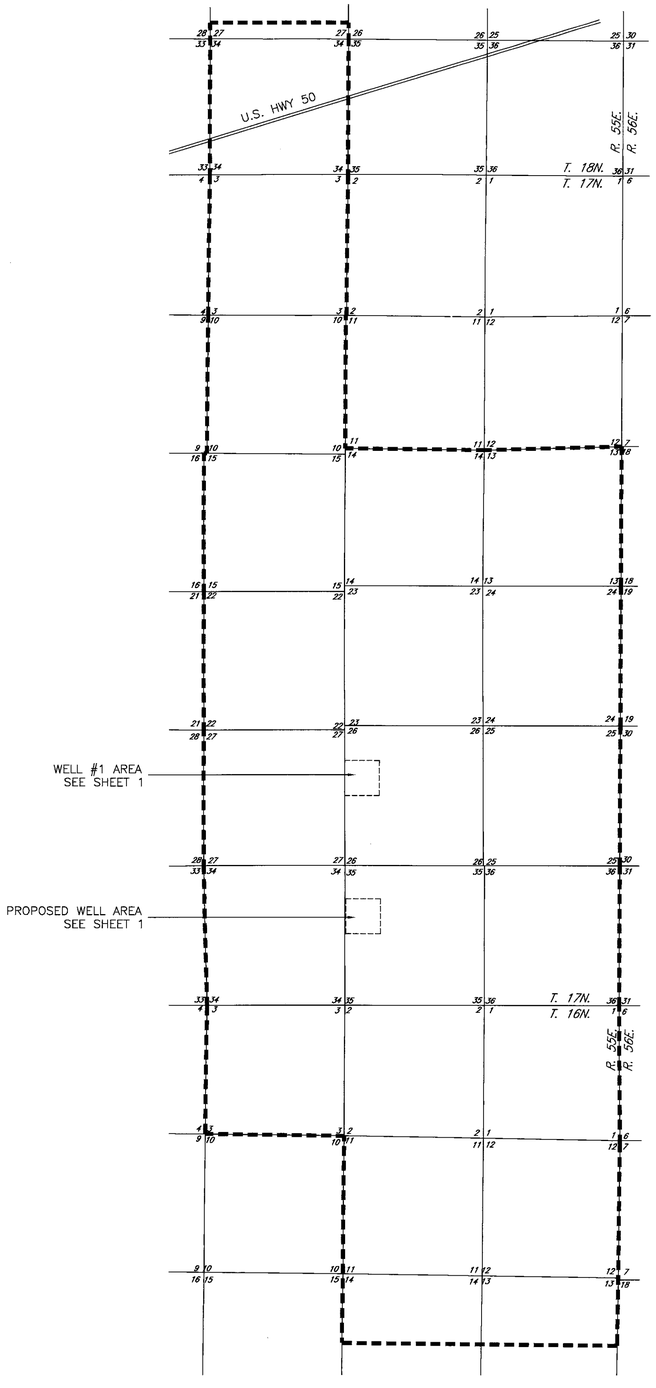

PROPOSED PLACE OF USE

WITHIN:
SECTIONS 1, 2, 3, 11, 12, 13, & 14, T. 16N., R. 55E., M.D.M.
SECTIONS 3, 10, 13, 14, 15, 22, 23, 24, 25, 26, 27, 34, 35, & 36, T. 17N., R. 55E., M.D.M.
SECTIONS 27 & 34, T. 18N., R. 55 E., M.D.M.

STATE OF NEVADA
COUNTY OF CARSON CITY S.S.

I, BRUCE R. SCOTT, BEING FIRST DULY SWORN, DEPOSE AND SAY THAT THIS MAP CONSISTING OF 2 SHEETS, NUMBERED FROM 1 TO 2, INCLUSIVE, HAS BEEN CORRECTLY DRAWN TO THE DESIGNATED SCALE FROM FIELD NOTES OF A SURVEY MADE BY ME, OR UNDER MY SUPERVISION AND DIRECTION BETWEEN FEBRUARY 28TH, 2012 AND MARCH 28, 2014; THAT IT TRULY AND CORRECTLY REPRESENTS THE PROPOSED LOCATION AND EXTENT OF THE WORKS USED TO DIVERT WATER FROM AN UNDERGROUND SOURCE IN WHITE PINE COUNTY, NEVADA BY BARRICK GOLD U.S. INC. FOR MINING AND MILLING PURPOSES; THAT THE PROPOSED POINT OF DIVERSION, THE LOCATION OF THE MINE AREA, AND THE LOCATION AND NAMES OF ALL OTHER WORKS OR STREAMS WHICH ARE CROSSED BY OR CONNECTED WITH SAID WORKS, ARE FULLY AND CORRECTLY DESIGNATED HEREON.

Bruce R Scott

STATE WATER RIGHT SURVEYOR NO. 427

PROFESSIONAL LAND SURVEYOR STATE OF NEVADA
4-1-14
BRUCE R. SCOTT
EXP. 6/30/14
No. 3579

SUBSCRIBED AND SWORN TO BEFORE ME THIS 1ST DAY OF APRIL, 2014.
BY BRUCE R. SCOTT

Linda M. Hutton

NOTARY PUBLIC IN AND FOR DOUGLAS COUNTY, NEVADA

MY COMMISSION EXPIRES: SEPTEMBER 23, 2014

LINDA M. HUTTON
NOTARY PUBLIC
STATE OF NEVADA
APPT. No. 10-2754-5 Amended
MY APPT. EXPIRES SEPT. 23, 2014

NORTH

0 1500 3000 6000 9000 12000
SCALE: 1"=3000'

Engineering • Surveying • Water Rights
Resources & Environmental Services
www.rci-nv.com

Carson City
340 N. Minnesota St.
Carson City, NV 89703-4152
775-883-1600

Zephyr Cove
212 Elks Point Rd., Ste. 443
Zephyr Cove, NV 89448-8020
775-588-7500

RCI
Resource Concepts Inc

REVISION	DATE

JOB NO.	12-120.1
DATE	4/1/14
DRAWN	FRB/MLM
CHECKED	KLS
REVISED	

STATE ENGINEER'S USE

83692 T

FILED
APR 0 2 2014
STATE ENGINEER'S OFFICE

S

MAP

TO ACCOMPANY TEMPORARY APPLICATION TO CHANGE THE POINT OF DIVERSION UNDER PERMIT 82673

BY

Barrick Gold U.S. Inc.

FOR MINING AND MILLING USE
FROM AN UNDERGROUND SOURCE
IN WHITE PINE COUNTY, NEVADA

84746 84745 84744 84743 83692T