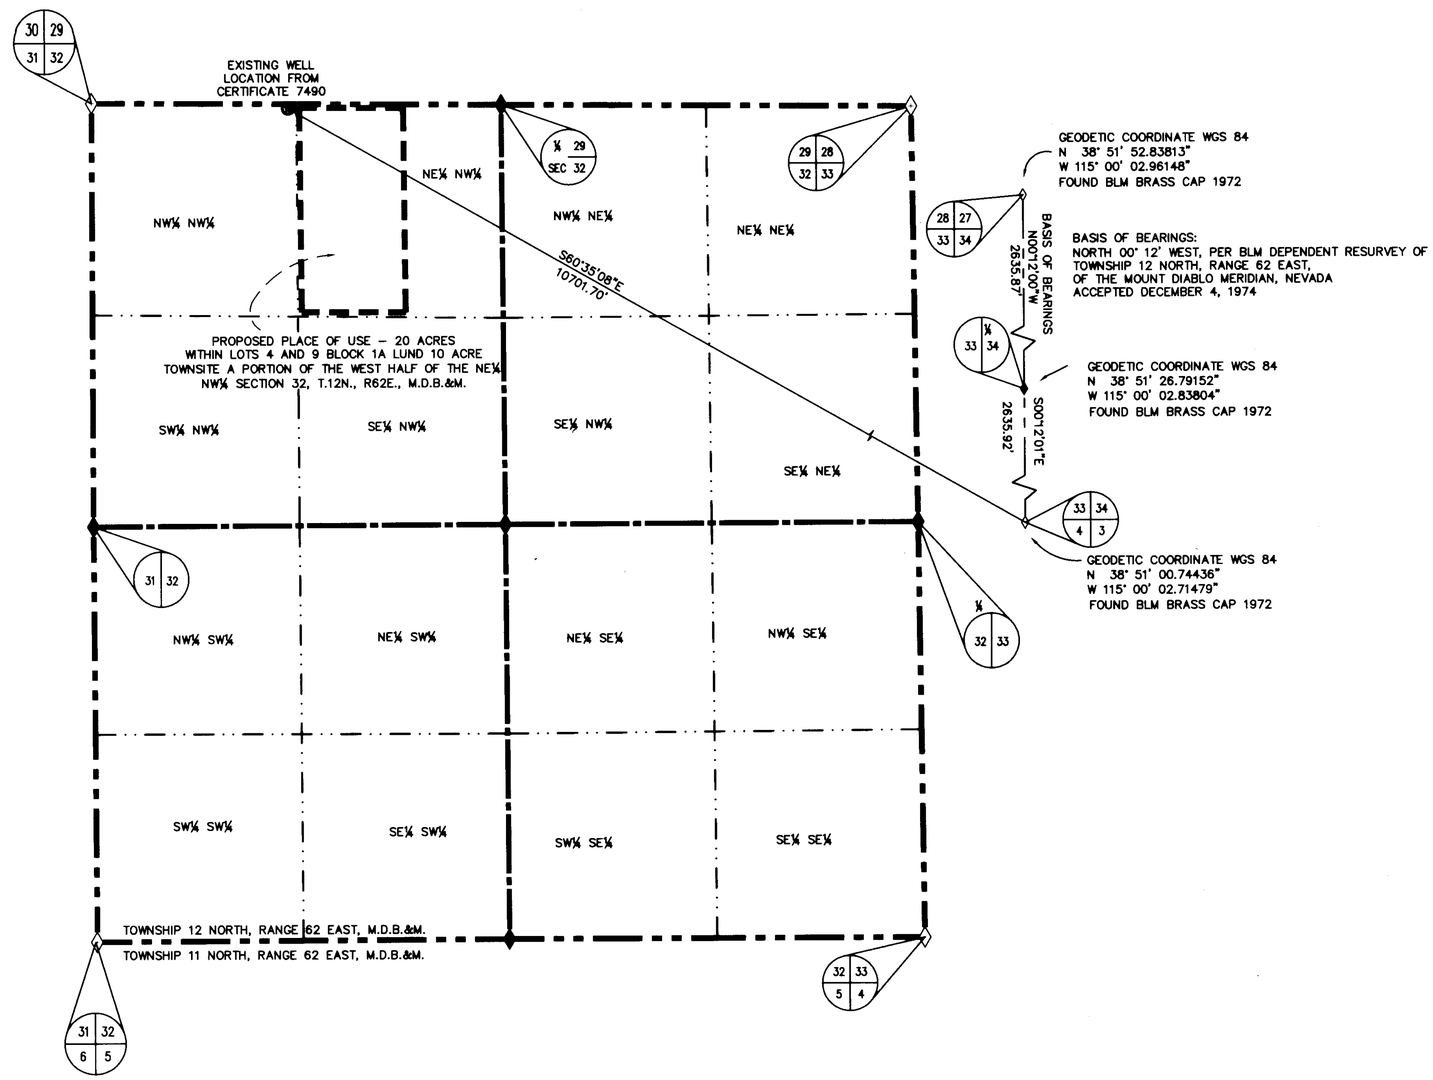

BASIS OF BEARINGS:
NORTH 00° 12' WEST, PER BLM DEPENDENT RESURVEY OF TOWNSHIP 12 NORTH, RANGE 62 EAST, OF THE MOUNT DIABLO MERIDIAN, NEVADA ACCEPTED DECEMBER 4, 1974

N
1"=500'

STATE OF NEVADA
COUNTY OF WHITE PINE } SS.

I, GREGORY D. RIVERO, ACTING AS A AGENT FOR SOLARUS, LLC, BEING FIRST DULY SWORN, DEPOSE AND SAY THAT THIS MAP, CONSISTING OF ONE SHEET, HAS BEEN CORRECTLY DRAWN TO THE DESIGNATED SCALE FROM FIELD NOTES OF A SURVEY MADE BY ME, OR UNDER MY DIRECT SUPERVISION AND DIRECTION, BETWEEN THE 18TH DAY OF MARCH 18, 2014 AND MARCH 24TH, 2014; THAT IT TRULY AND CORRECTLY REPRESENTS THE PROPOSED LOCATION AND EXTENT OF WORKS USED TO DIVERT WATER FROM AN UNDERGROUND SOURCE, IN BASIN 207, WHITE PINE COUNTY, NEVADA BY GARDNER FAMILY TRUST FOR IRRIGATION AND DEMOSTIC PURPOSES. THAT THE PROPOSED POINT OF DIVERSION, THE APPROXIMATE LOCATION AND SIZE OF THE DIVERTING CHANNEL OR STREAMS WHICH ARE CROSS BY, OR CONNECT WITH SAID WORKS, ARE FULLY AND CORRECTLY DESIGNATED THEREON.

PROFESSIONAL LAND SURVEYOR – STATE OF NEVADA
GREGORY D. RIVERO
Exp. 12-31-15
6902

April 3, 2014

GREGORY D. RIVERO,
STATE WATER RIGHTS SURVEYOR
NEVADA LICENSE No. 6902
NEVADA WATER RIGHTS CERTIFICATE 1016

ACKNOWLEDGMENT

SUBSCRIBED AND SWORN TO BEFORE ME THIS 3rd DAY OF April, 2014

NOTARY PUBLIC IN AND FOR WHITE PINE COUNTY, NEVADA.
MY COMMISSION EXPIRES Jan. 22, 2015.

DAHN S. PUCKETT
NOTARY PUBLIC-STATE of NEVADA
White Pine County - Nevada
CERTIFICATE # 99-50846-17
APPT. EXP. JAN. 22, 2015

LEGEND

◇	SECTION CORNER
◆	1/4 CORNER, 1/16 CORNER
	PLACE OF USE
	SECTION LINE
	1/4 SECTION LINE
	1/16 SECTION LINE
FND.	FOUND

GRAPHIC SCALE
(IN FEET)
1 inch = 500 ft.

SOLARUS
LAND SURVEYING
WATER RIGHTS
MAPPING
P O. BOX 11, LUND, NV 89317-0011
775-238-0548
WWW.SOLARUSNV.COM

STATE ENGINEERS USE

83698
APR 08 2014
STATE ENGINEER'S OFFICE

MAP TO ACCOMPANY
APPLICATION TO APPROPRIATE WATER

FOR IRRIGATION AND DOMESTIC

BY: GARDNER FAMILY TRUST

FROM: UNDERGROUND SOURCE, WHITE RIVER VALLEY BASIN #207, IN WHITE PINE COUNTY, NEVADA

83698