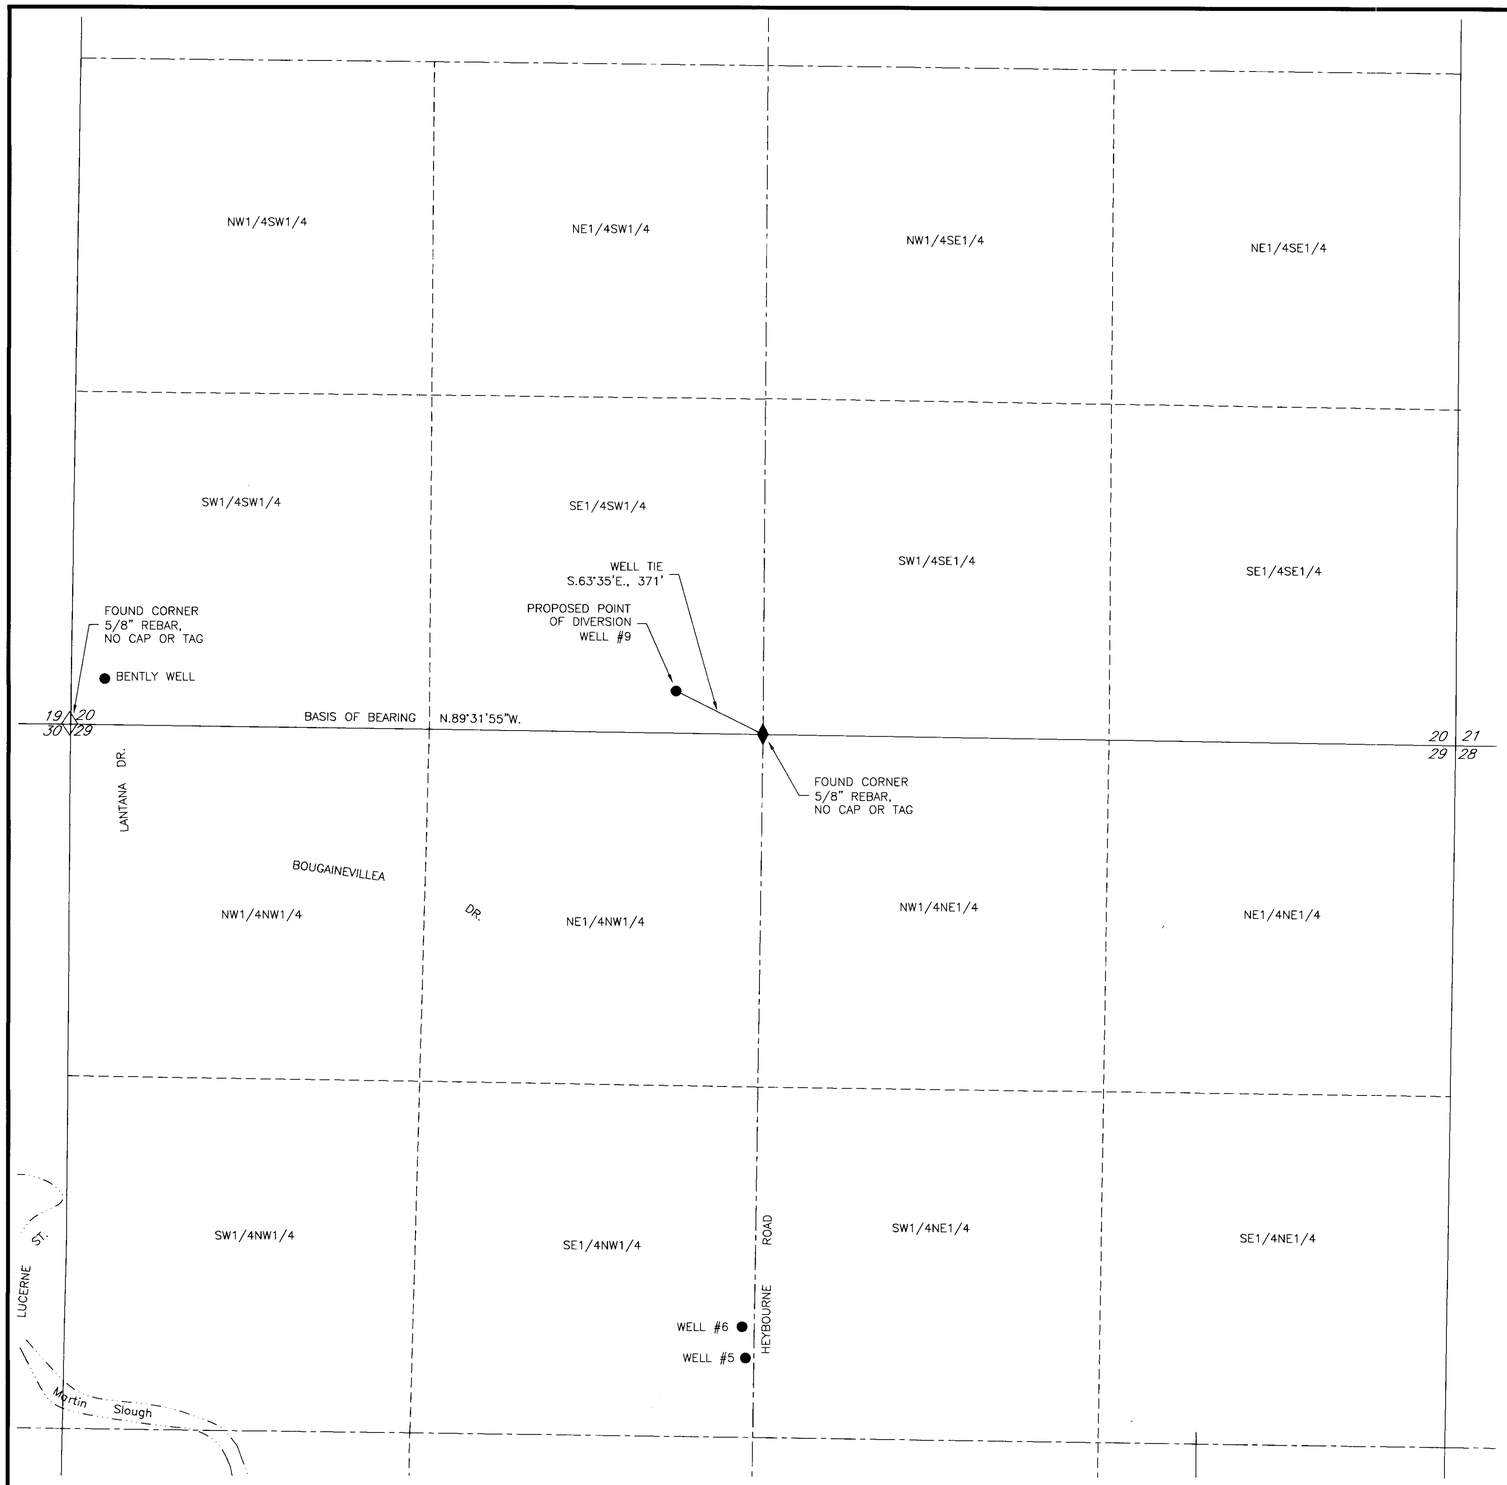

PROPOSED POINT OF DIVERSION
SE1/4 SW1/4 SECTION 20, T. 13N., R. 20E., M.D.M.

SHEET 1 OF 1

NORTH

STATE OF NEVADA
CARSON CITY S.S.

I, BRUCE R. SCOTT, BEING FIRST DULY SWORN, DEPOSE AND SAY THAT THIS MAP, CONSISTING OF ONE SHEET, NUMBERED 1 TO 1 INCLUSIVE, HAS BEEN CORRECTLY DRAWN TO THE DESIGNATED SCALE FROM FIELD NOTES OF A SURVEY MADE UNDER MY SUPERVISION AND DIRECTION COMPLETED ON THE 10TH DAY OF JANUARY, 2014, AND RECORD INFORMATION ON FILE AT THE DIVISION OF WATER RESOURCES; THAT IT TRULY AND CORRECTLY REPRESENTS THE PROPOSED LOCATION AND EXTENT OF THE WORKS USED TO DIVERT WATER FROM AN UNDERGROUND SOURCE IN DOUGLAS COUNTY, NEVADA BY THE TOWN OF MINDEN FOR MUNICIPAL PURPOSES. THAT THE PROPOSED POINT OF DIVERSION, THE PLACE AND MANNER OF USE, AND THE LOCATION AND NAMES OF ALL OTHER WORKS OR STREAMS WHICH ARE CROSSED BY OR CONNECTED WITH THE SAID WORKS ARE FULLY AND CORRECTLY DESIGNATED THEREON.

Bruce R. Scott

STATE WATER RIGHT SURVEYOR NO. 427

PROFESSIONAL LAND SURVEYOR STATE OF NEVADA
4/9/14
BRUCE R. SCOTT
EXP. 6/30/14
No. 3579

SUBSCRIBED AND SWORN TO BEFORE ME THIS 9th DAY OF APRIL, 2014
BY BRUCE R. SCOTT

Lynne J. Scott

NOTARY PUBLIC IN AND FOR CARSON CITY, NEVADA
MY COMMISSION EXPIRES: 7-13-15

LYNNE J. SCOTT
NOTARY PUBLIC NEVADA
Appt. Recorded In CARSON CITY
My Appt. Exp. July 13, 2015

NOTES:

1. REFER TO THE MAP SUPPORTING APPLICATION 63817T FOR THE EXISTING POINT OF DIVERSION AND EXISTING PLACE OF USE.
2. REFER TO THE MAP SUPPORTING APPLICATION 81135 FOR THE PROPOSED PLACE OF USE.

BASIS OF BEARING:

THE SOUTH LINE OF THE SW1/4, SECTION 20, T.13N., R.20E., M.D.M. PER RECORD OF SURVEY, DOC. #532717, BEING N.89°31'55"W.

0 150 300 600 900 1200
SCALE: 1"=300'

STATE ENGINEER'S USE

FILED
APR 10 2014
STATE ENGINEER'S OFFICE

MAP
TO ACCOMPANY APPLICATION TO CHANGE THE POINT OF DIVERSION, PLACE OF USE AND MANNER OF USE UNDER PERMIT 64196 FOR MUNICIPAL PURPOSES BY

The Town of Minden

FROM AN UNDERGROUND SOURCE IN DOUGLAS COUNTY, NEVADA

Engineering • Surveying • Water Rights
Resources & Environmental Services
www.rci-nv.com
Carson City
340 N. Minnesota St.
Carson City, NV 89703-4152
775-883-1600
Zephyr Cove
212 Elks Point Rd., Ste. 443
Zephyr Cove, NV 89448-8020
775-588-7500
RCI Resource Concepts Inc

REVISION	DATE

JOB NO.	10-004.2
DATE	4-7-14
DRAWN	FRB
CHECKED	DDM

84119
84118
84117
84116
84115
84114
84113
84112
84111
84110
84109
84108
84107
84106
84105
84104
84103
84102
84101
84100
84099
84098
84097 84096 84095 84094 84093 84092 84002 84001 84000 83999 83998 83997 83996 83995 83994 83993 83992 83703