83764 T

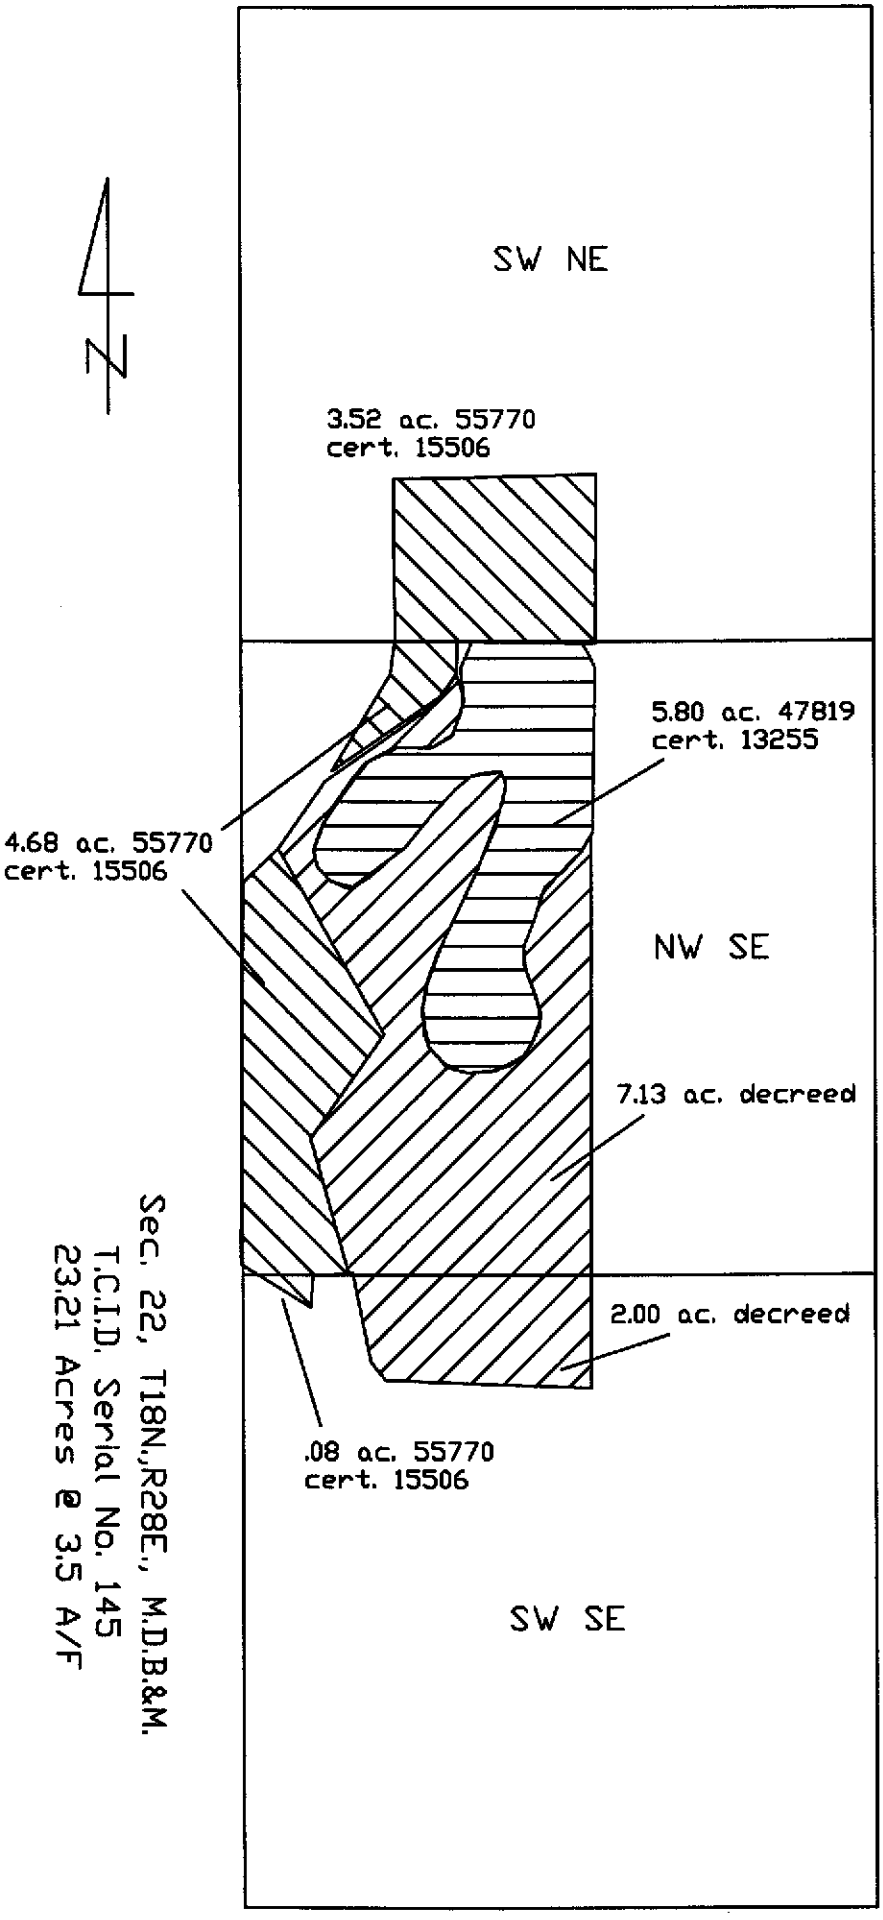

Sec. 22, T18N,R28E., M.D.B.&M.
T.C.I.D. Serial No. 145
23.21 Acres @ 3.5 A/F

RECEIVED
2014 APR 22 PM 4:
STATE ENGINEERS OFFICE
FILED
APR 22 2014
STATE ENGINEER'S OFFICE

83764T

p1

83764T

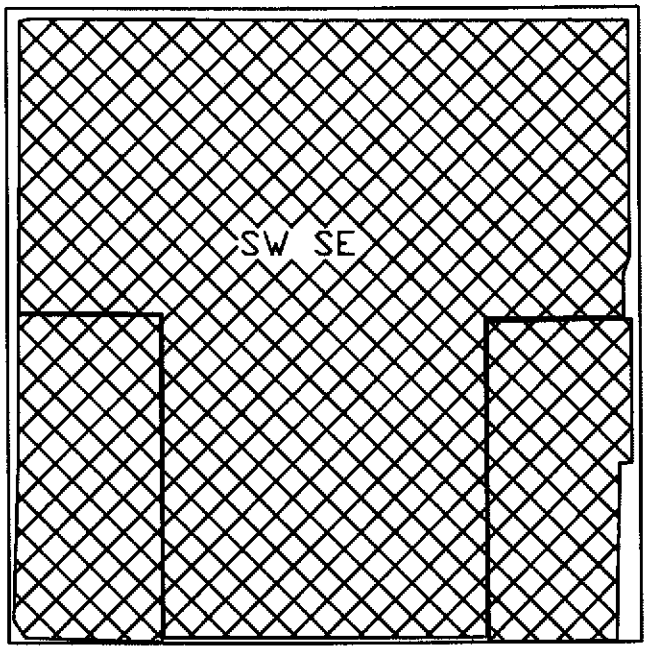

Sec. 10, T18N.,R28E., M.D.B.&M.
T.C.I.D. Serial Nos. 111-1, 111-2, 111-3
13.71 Acres supplemental

RECEIVED
2014 APR 22 PM 4: 12
STATE ENGINEERS OFFICE

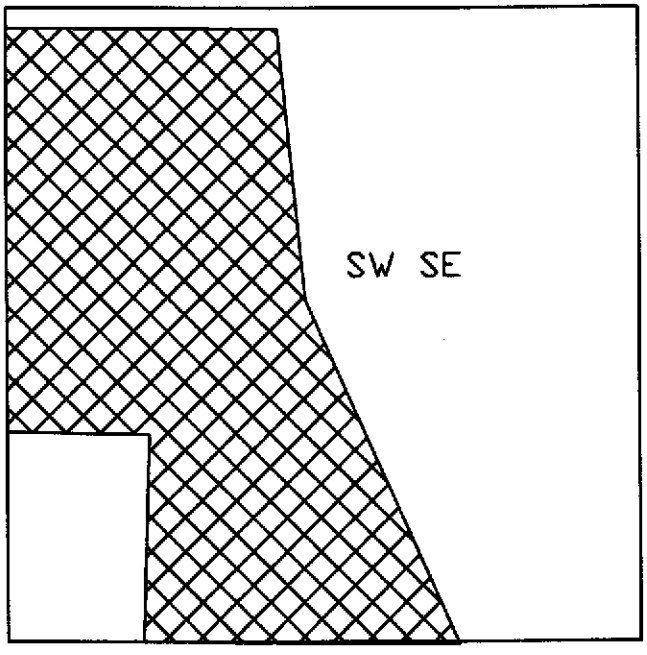

FILED
APR 22 2014
STATE ENGINEER'S OFFICE

Sec. 5, T18N.,R28E., M.D.B.&M.
T.C.I.D. Serial No. 80
9.50 Acres supplemental

83764T

P2