PORTIONS of SECTIONS 3 & 4, T.12N., R.23E., SECTIONS 24, 25, 26, 27, 34, 35, T.13N., R.23E., and SECTIONS 19 & 30, T.13N., R.24E., M.D.M., LYON COUNTY, NEVADA

STATE OF NEVADA }
COUNTY OF WASHOE } *SS*

I, Michael D. Buschelman, being first duly sworn, depose and say that this map, consisting of one sheet, has been correctly drawn to the designated scale from a survey made under my supervision and/or direction on April 22, 2014, that this map truly and correctly represents the proposed place of use and proposed point of diversion used to divert water from an underground source within Lyon County, Nevada, by RIGHTWAY INVESTMENTS SMITH VALLEY, LLC, for irrigation purposes.

Michael D. Buschelman
Michael D. Buschelman
State Water-Right Surveyor No. 742

PROFESSIONAL LAND SURVEYOR STATE OF NEVADA MICHAEL D. BUSCHELMAN No. 7463 4-23-14

Subscribed and sworn to before me on this 23rd day of April, 2014.

RUTH L SMITH Notary Public State of Nevada Appt. No. 13-9936-2 My Appt. Expires Jan. 24, 2017

Ruth L Smith
Notary Public

REFERENCES

1. Record of Survey File No. 213682, Official Records of Lyon County, Nevada.
2. Record of Survey File No. 256678, Official Records of Lyon County, Nevada.
3. Record of Survey File No. 257323, Official Records of Lyon County, Nevada.
4. Record of Survey File No. 290249, Official Records of Lyon County, Nevada.
5. Record of Survey File No. 363563, Official Records of Lyon County, Nevada.
6. Record of Survey File No. 390045, Official Records of Lyon County, Nevada.
7. 7.5 minute Quadrangle Map of ARTESIA LAKE, NEVADA
8. Permits and supporting maps as referenced at Existing Points of Diversion, on file in the office of the Nevada State Engineer.
9. Map supporting Application Nos. 74804, 74805, 74806, 74807, 74808 & 74809, filed in the office of the Nevada State Engineer on December 8, 2006.

LEGEND

- EDGE OF LAKE
- SECTION LINE
- QUARTER SECTION LINE
- 16TH SECTION LINE
- PROPOSED PLACE OF USE
- IMPROVED ROAD
- UNIMPROVED ROAD
- DITCH OR DRAINAGE
- COUNTY LINE
- 010-011-11 ASSESSOR'S PARCEL NUMBER
- FOUND SECTION CORNER (AS DESCRIBED)
- FOUND QUARTER SECTION CORNER (AS DESCRIBED)
- EXISTING WELL POINT OF DIVERSION
- PROPOSED POINT OF DIVERSION (NEW WELL)
- WELL TIE
- NOT A PART OF PROPOSED PLACE OF USE

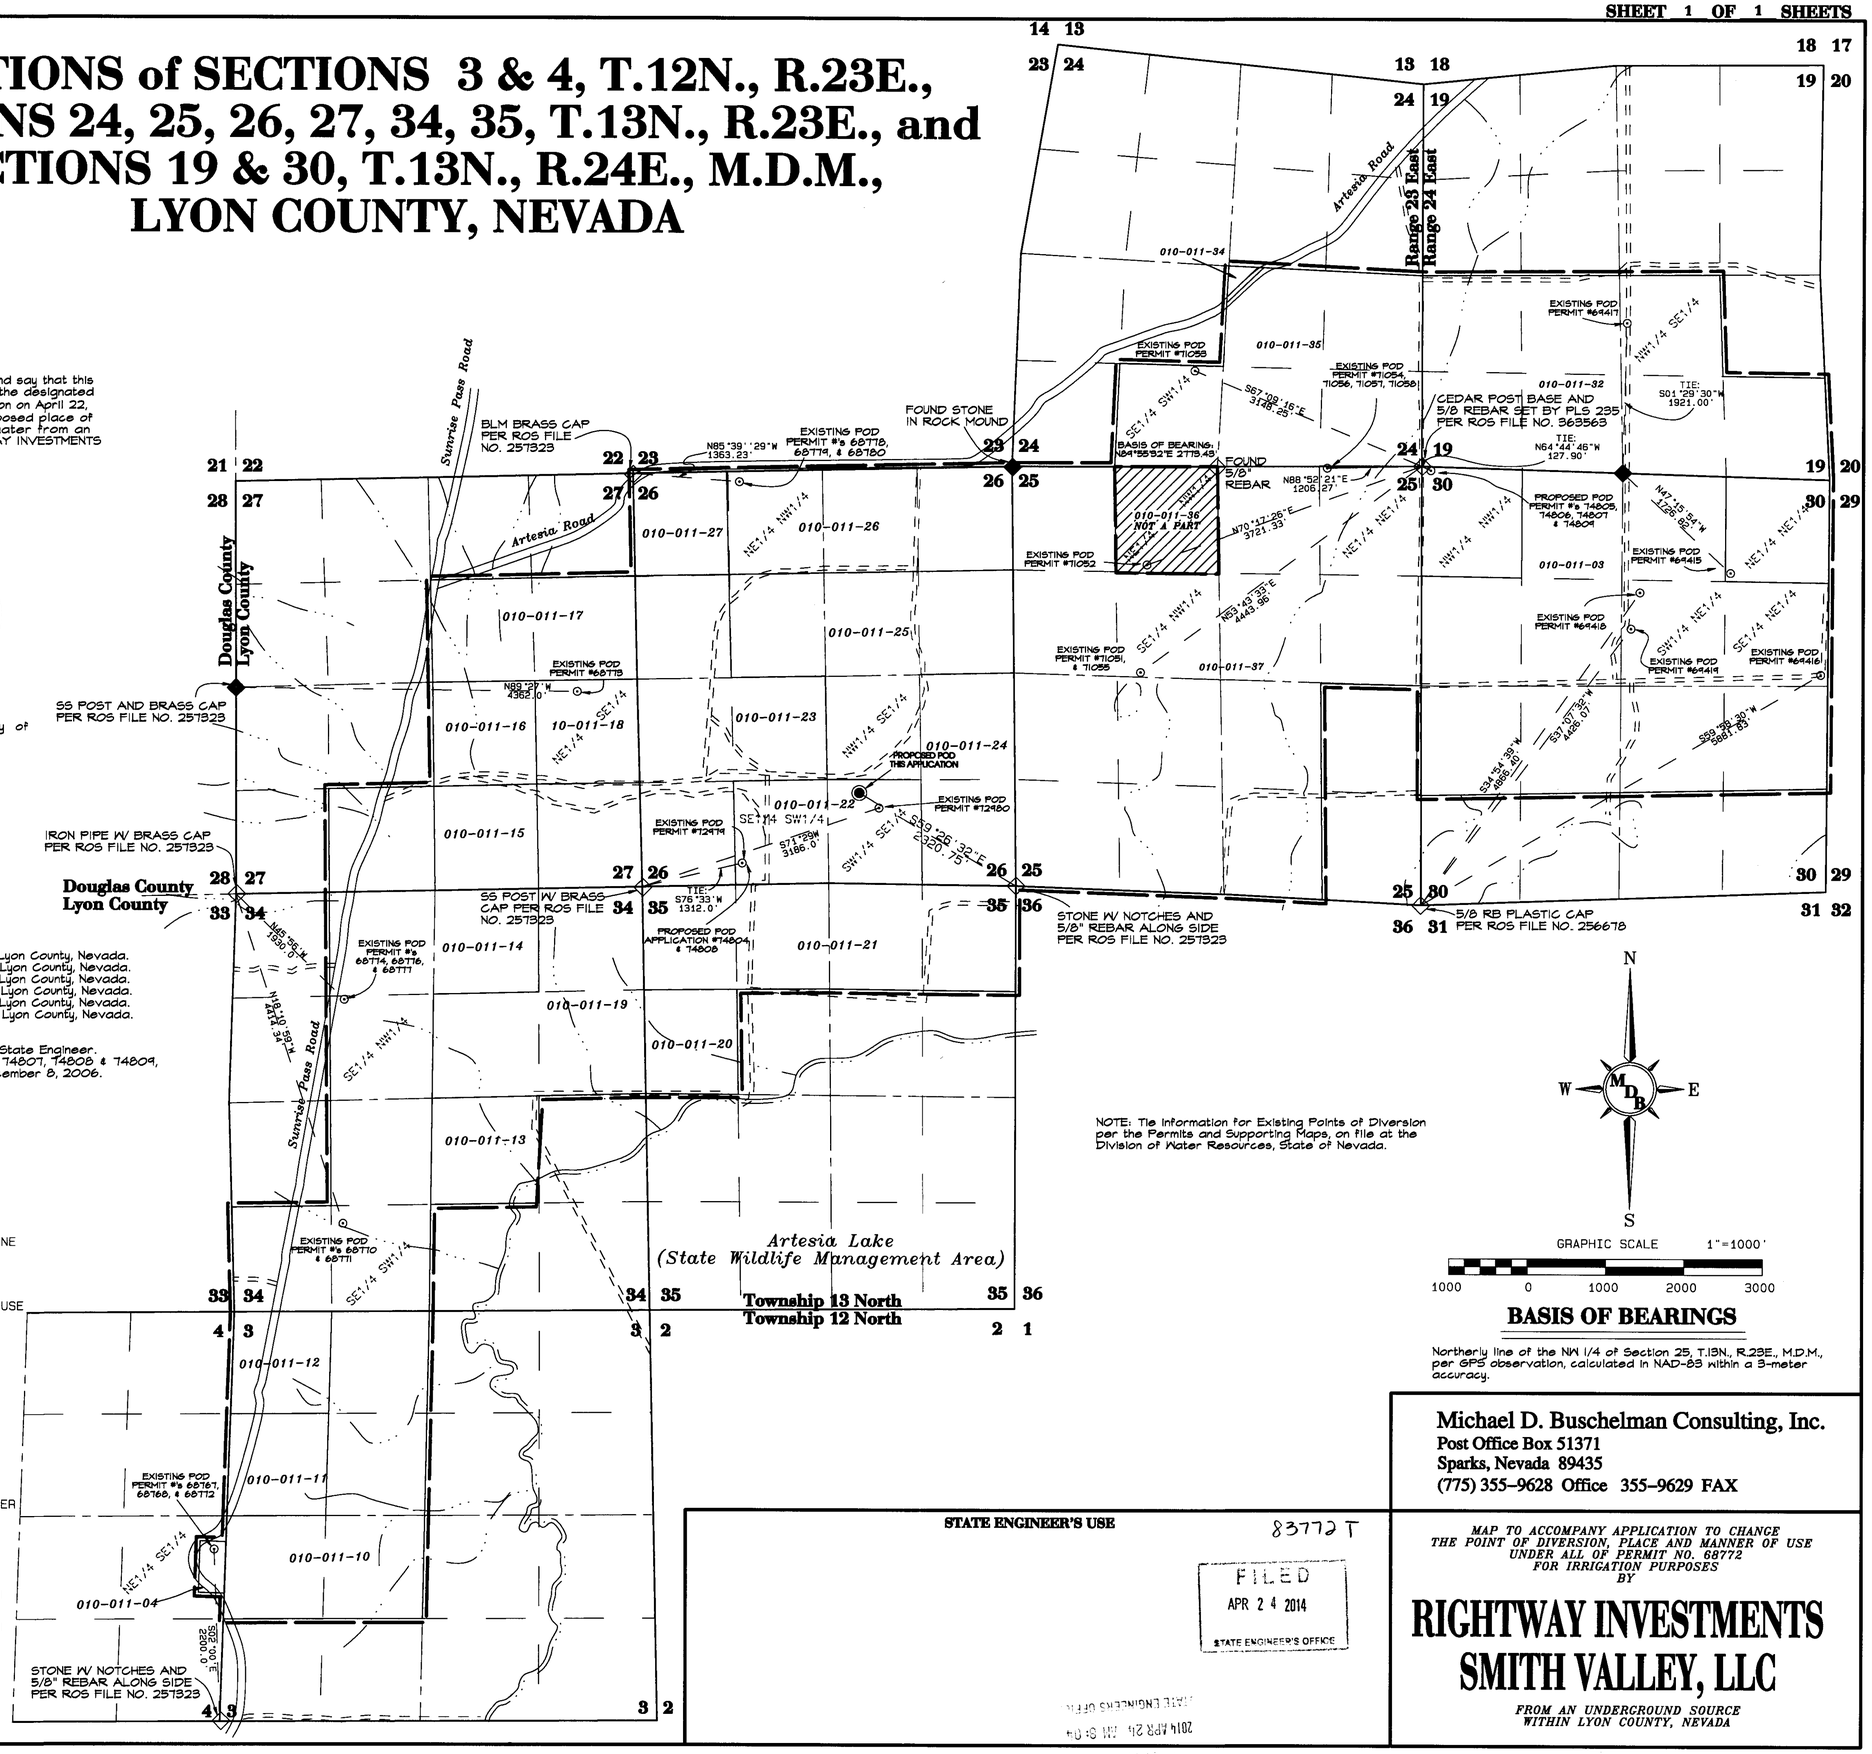

NOTE: Tie information for Existing Points of Diversion per the Permits and Supporting Maps, on file at the Division of Water Resources, State of Nevada.

BASIS OF BEARINGS

Northerly line of the NW 1/4 of Section 25, T.13N., R.23E., M.D.M., per GPS observation, calculated in NAD-83 within a 3-meter accuracy.

Michael D. Buschelman Consulting, Inc.
Post Office Box 51371
Sparks, Nevada 89435
(775) 355-9628 Office 355-9629 FAX

STATE ENGINEER'S USE

83772 T

FILED APR 24 2014 STATE ENGINEER'S OFFICE

2014 APR 24 AM 8:04 STATE ENGINEER'S OFFICE

MAP TO ACCOMPANY APPLICATION TO CHANGE THE POINT OF DIVERSION, PLACE AND MANNER OF USE UNDER ALL OF PERMIT NO. 68772 FOR IRRIGATION PURPOSES BY

RIGHTWAY INVESTMENTS SMITH VALLEY, LLC

FROM AN UNDERGROUND SOURCE WITHIN LYON COUNTY, NEVADA

83772T