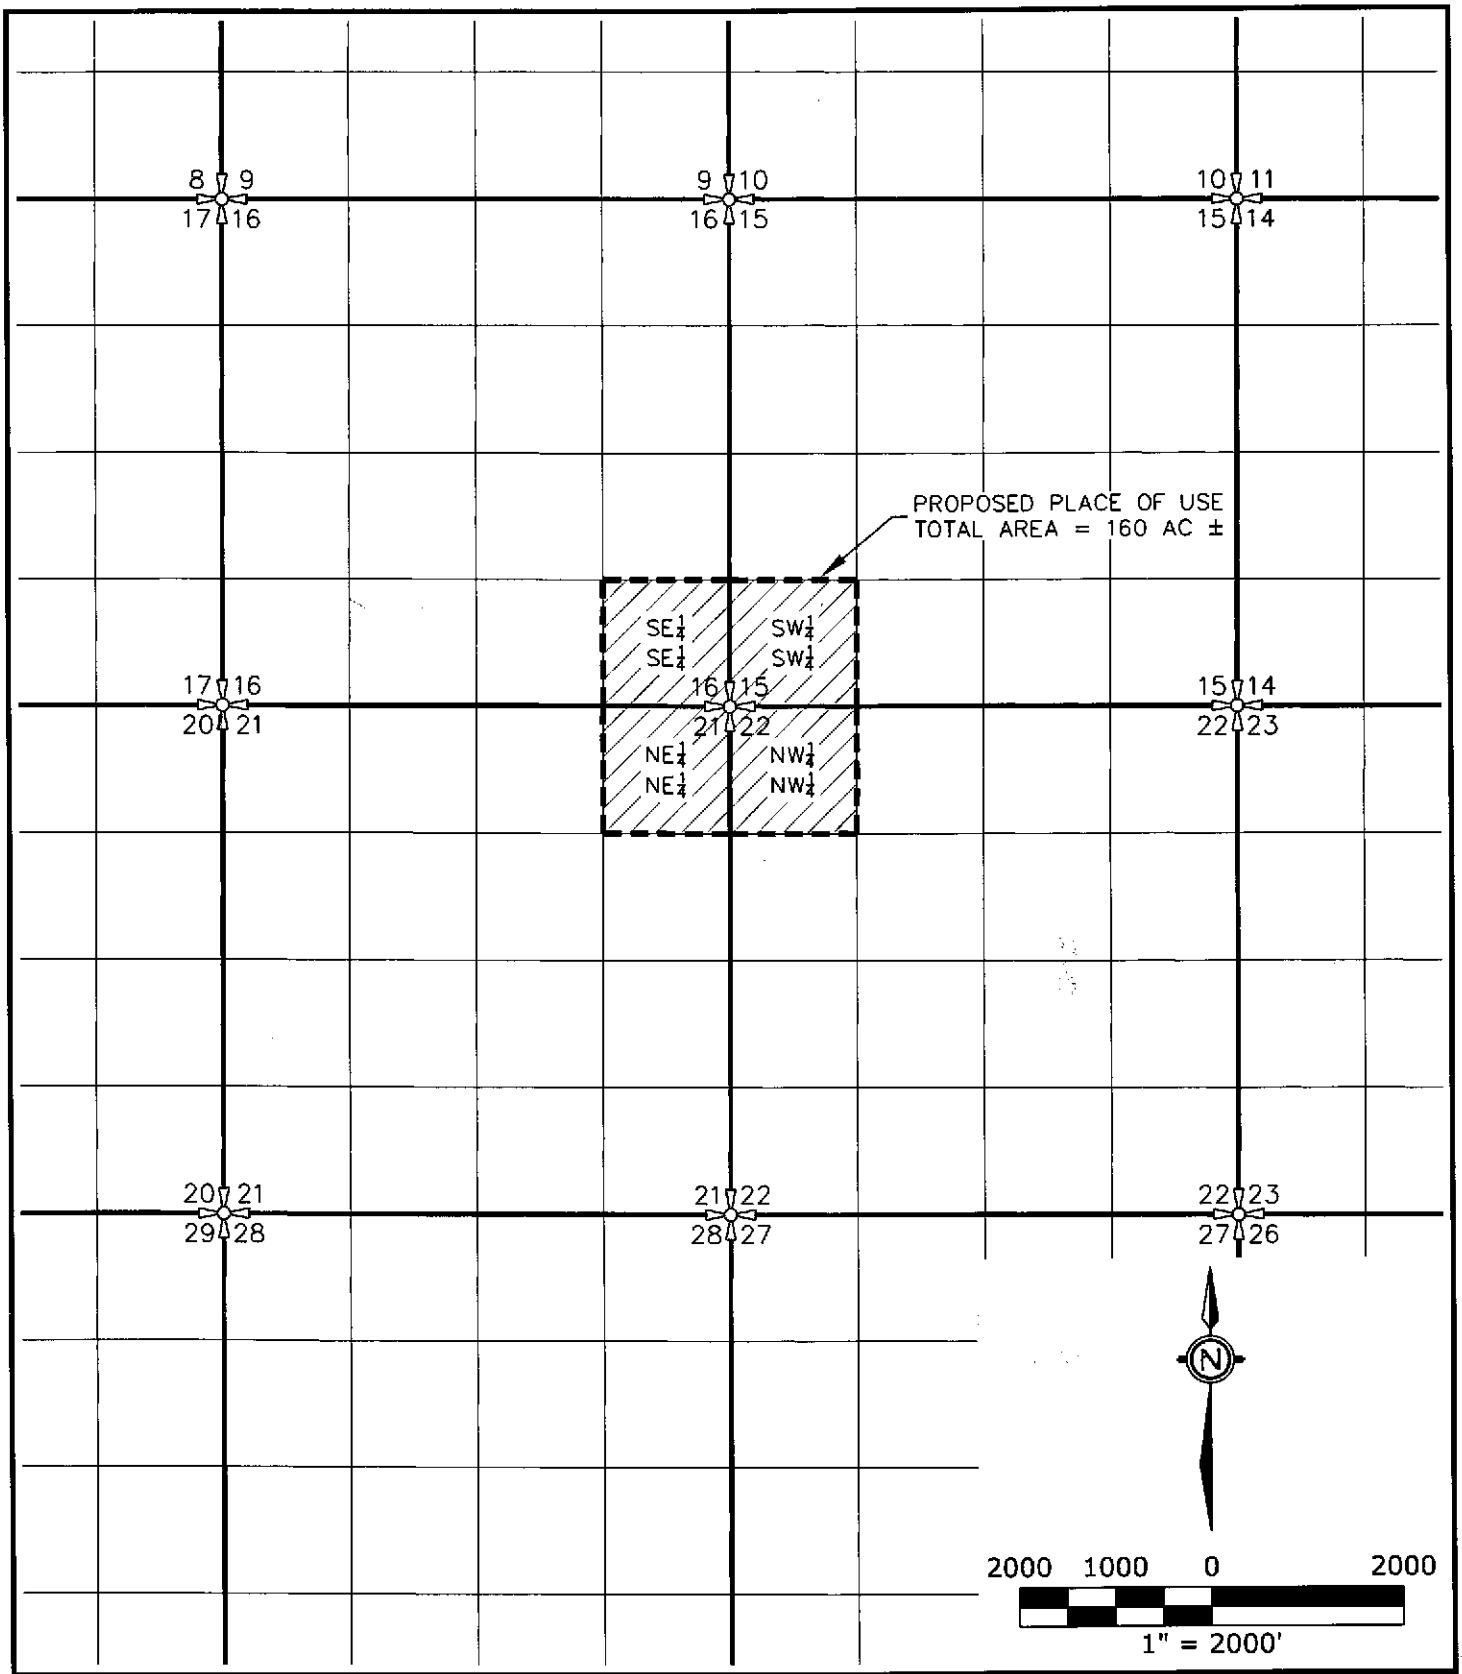

US GEOMATICS

P.O. Box 3299
Reno, NV 89505
p. 775.786.5111
f. 775.786.5114
www.usgeomatics.com

ORMAT NEVADA, INC.

MAY 0 2 2014

McGINNESS HILLS GEOTHERMAL PROJECT

PROPOSED PLACE OF USE - A PORTION OF SECTIONS 15, 16, 21, & 22, T.20N., R.45E., M.D.M.

LANDER COUNTY NEVADA

Project No:	163-04-10
Date:	07-01-2014
Drawn by:	RPT
Designed by:	
Checked by:	
Horiz. scale:	1" = 2000'
Vertical scale:	
Projection:	
Horiz. datum:	NAD83
Vertical datum:	

SHEET 1 of 1

83813 T

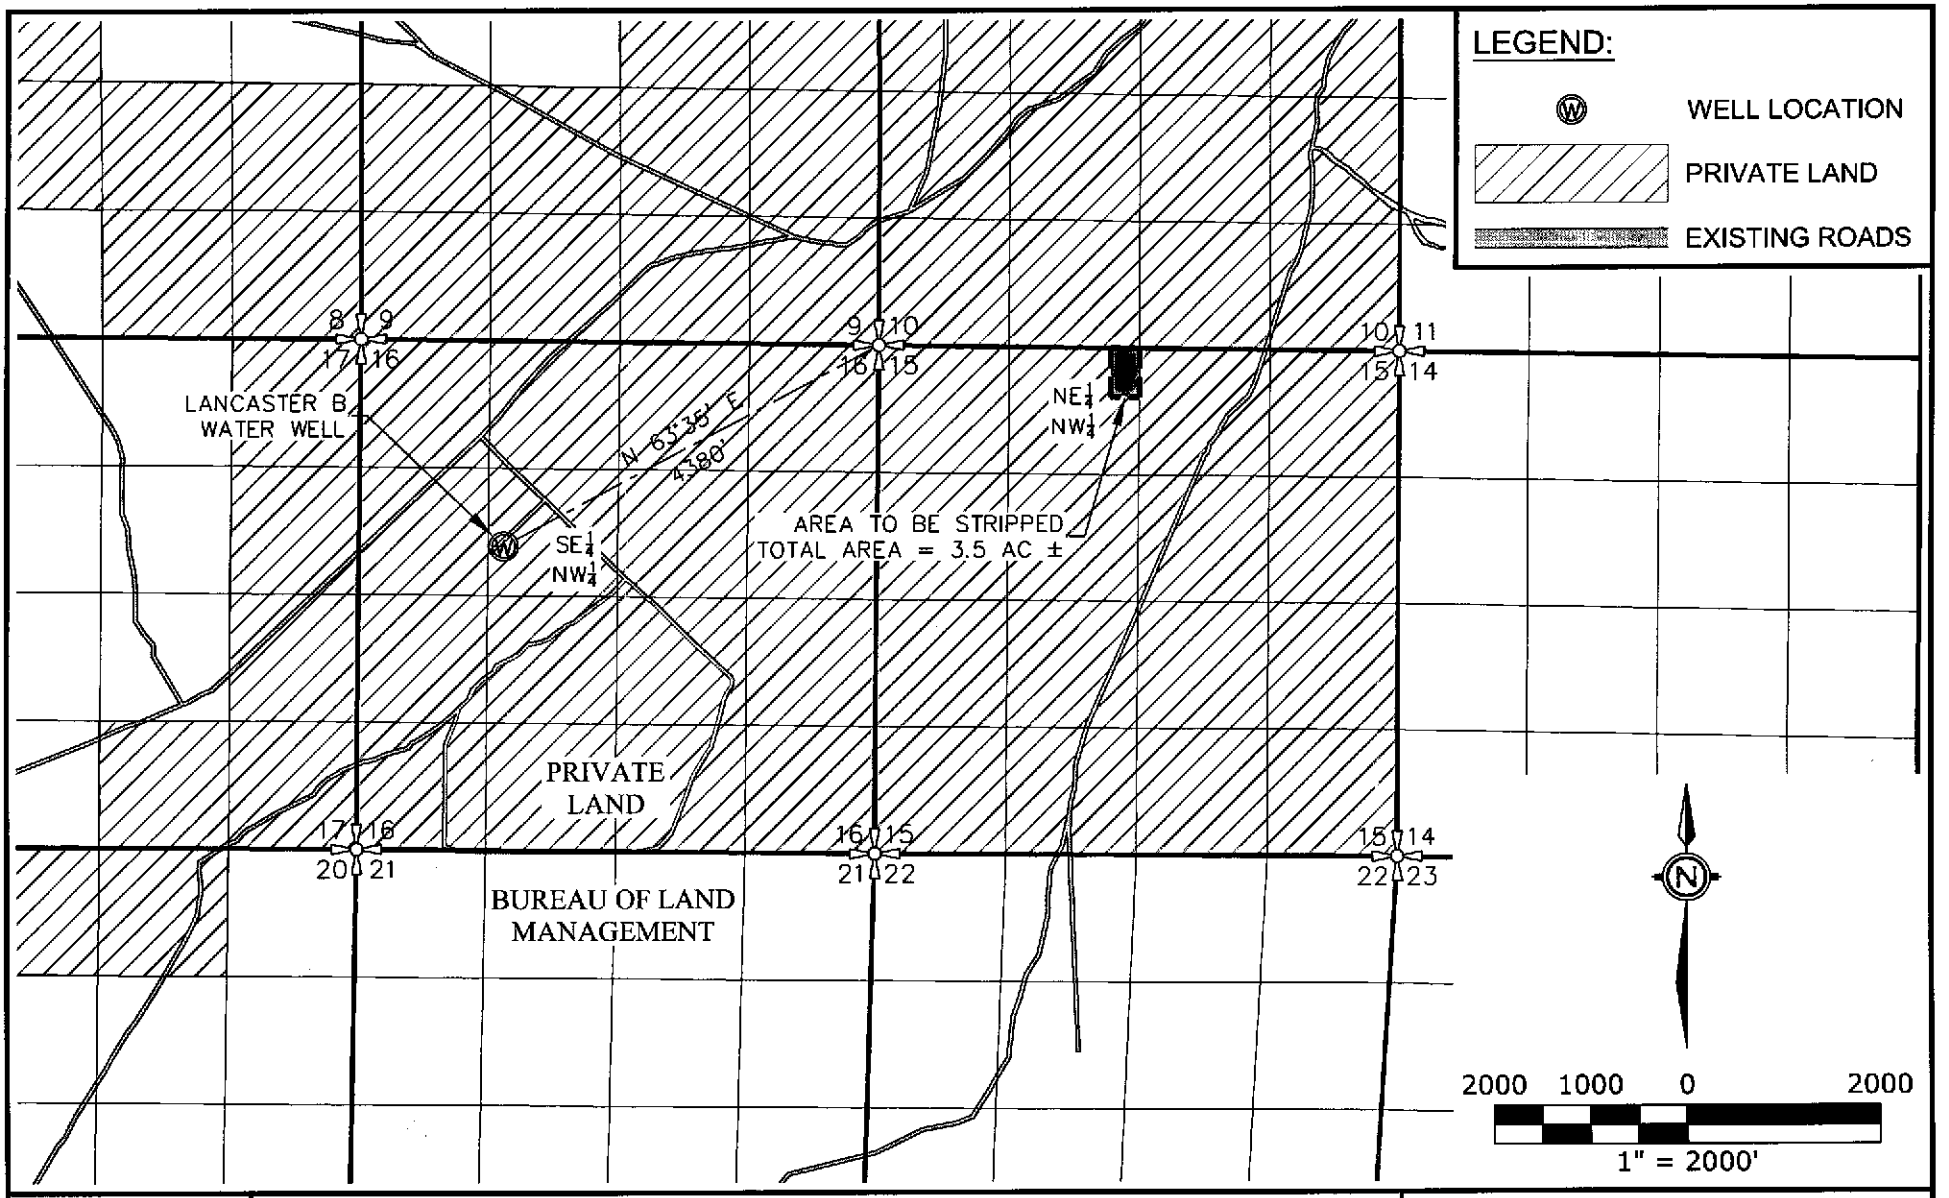

US GEOMATICS

P.O. Box 3299
Reno, NV 89505
p. 775.786.5111
f. 775.786.5114
www.usgeomatics.com

ORMAT NEVADA, INC.

McGINNESS HILLS GEOTHERMAL PROJECT

MAY 0 2 2014

LANCASTER B WATER WELL EXHIBIT - A PORTION OF SECTIONS 15 & 16, T.21N., R.46E., M.D.M.

LANDER COUNTY NEVADA

Project No:	163-04-10
Date:	07-01-2014
Drawn by:	RPT
Designed by:	
Checked by:	
Horiz. scale:	1" = 2000'
Vertical scale:	
Projection:	
Horiz. datum:	NAD83
Vertical datum:	

SHEET 1 of 1

83813 T