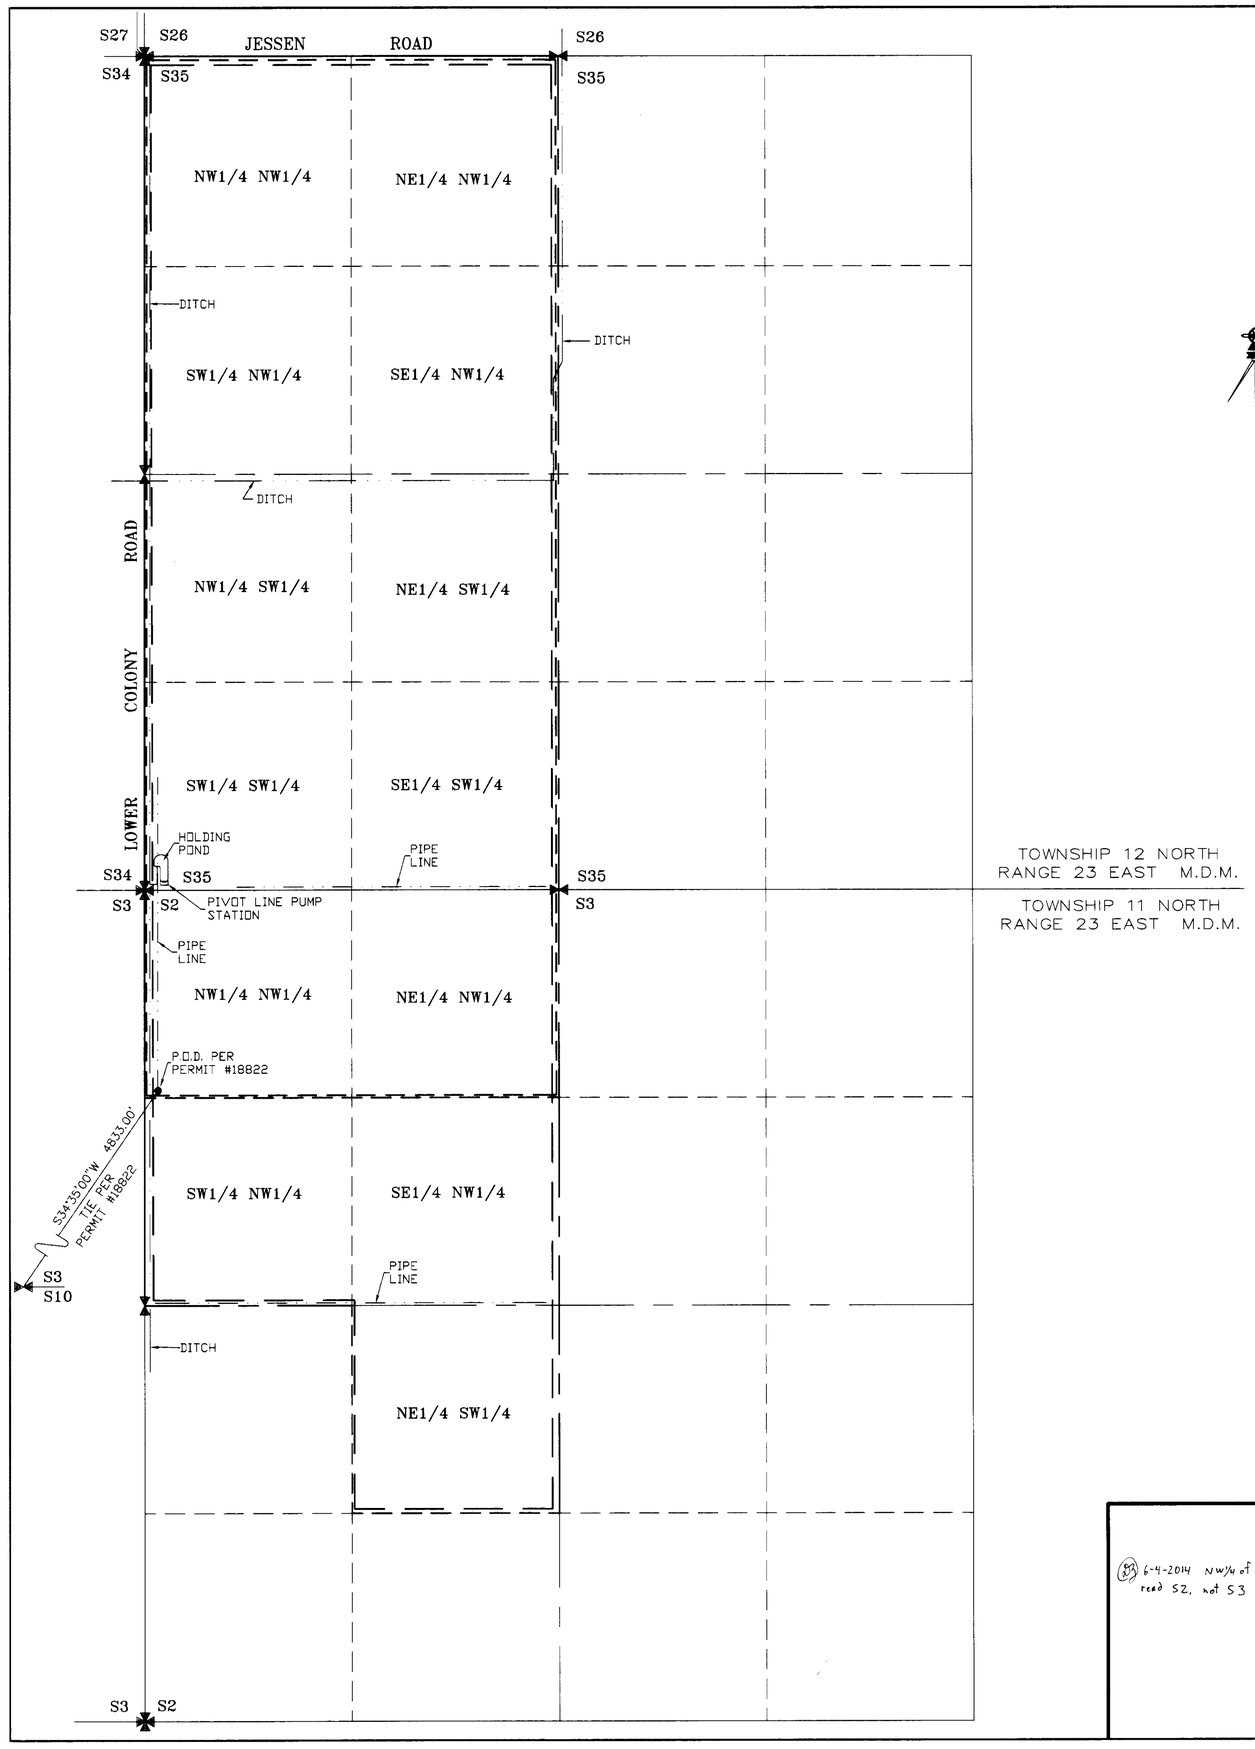

TOWNSHIP 12 NORTH
RANGE 23 EAST M.D.M.

TOWNSHIP 11 NORTH
RANGE 23 EAST M.D.M.

N
W E
S

Denson Surveying
a professional corporation
SURVEYING & MAPPING
Yerington, Nevada
(775) 463-3611

STATE OF NEVADA)
COUNTY OF LYON) SS

I, Rick P. Christian, being first duly sworn, do depose and say that this map has been correctly drawn to the designated scale from field notes of a survey made under my direction on May 7th, 2014, that it truly and correctly represents the extent and location of proposed works to change the place of use of waters heretofor appropriated under Application no. 18822 for irrigation and domestic purposes by 2008 Vlot Revocable Trust dated 2/7/2008 from an underground source in Lyon County.

PROFESSIONAL LAND SURVEYOR
RICK P. CHRISTIAN
No. 11178
STATE OF NEVADA

Rick P. Christian, PLS 11178
Water right surveyor no. 993

EXPIRES: 12/31/14

S. LINDBERG
Notary Public - State of Nevada
Appointment Recorded in Lyon County
No: 99-56591-12 - Expires April 1, 2018

Subscribed and sworn to before me this 20 day
of May, 2014.

S. Lindberg
NOTARY PUBLIC

LEGEND

- SECTION CORNER
- QUARTER CORNER
- EXISTING POINT OF DIVERSION
- EXISTING PLACE OF USE
- PROPOSED PLACE OF USE

400' 200' 0' 1000'
500' 300' 100' 500' 1500'
SCALE: 1 INCH = 500 FEET

JOB # 14016WR

STATE ENGINEER'S USE

6-4-2014 NW¼ of NE¼ should read S2, not S3

83866 T

FILED
MAY 27 2014
STATE ENGINEER'S OFFICE

MAP TO ACCOMPANY APPLICATION TO CHANGE THE PLACE OF USE OF UNDERGROUND WATERS HERETOFOR APPROPRIATED UNDER APPLICATION #18822, CERT. #5921 FOR IRRIGATION AND DOMESTIC PURPOSES BY

2008 VLOT REVOCABLE TRUST DATED 2/7/2008

IN LYON COUNTY, NEVADA

83867 83866 T