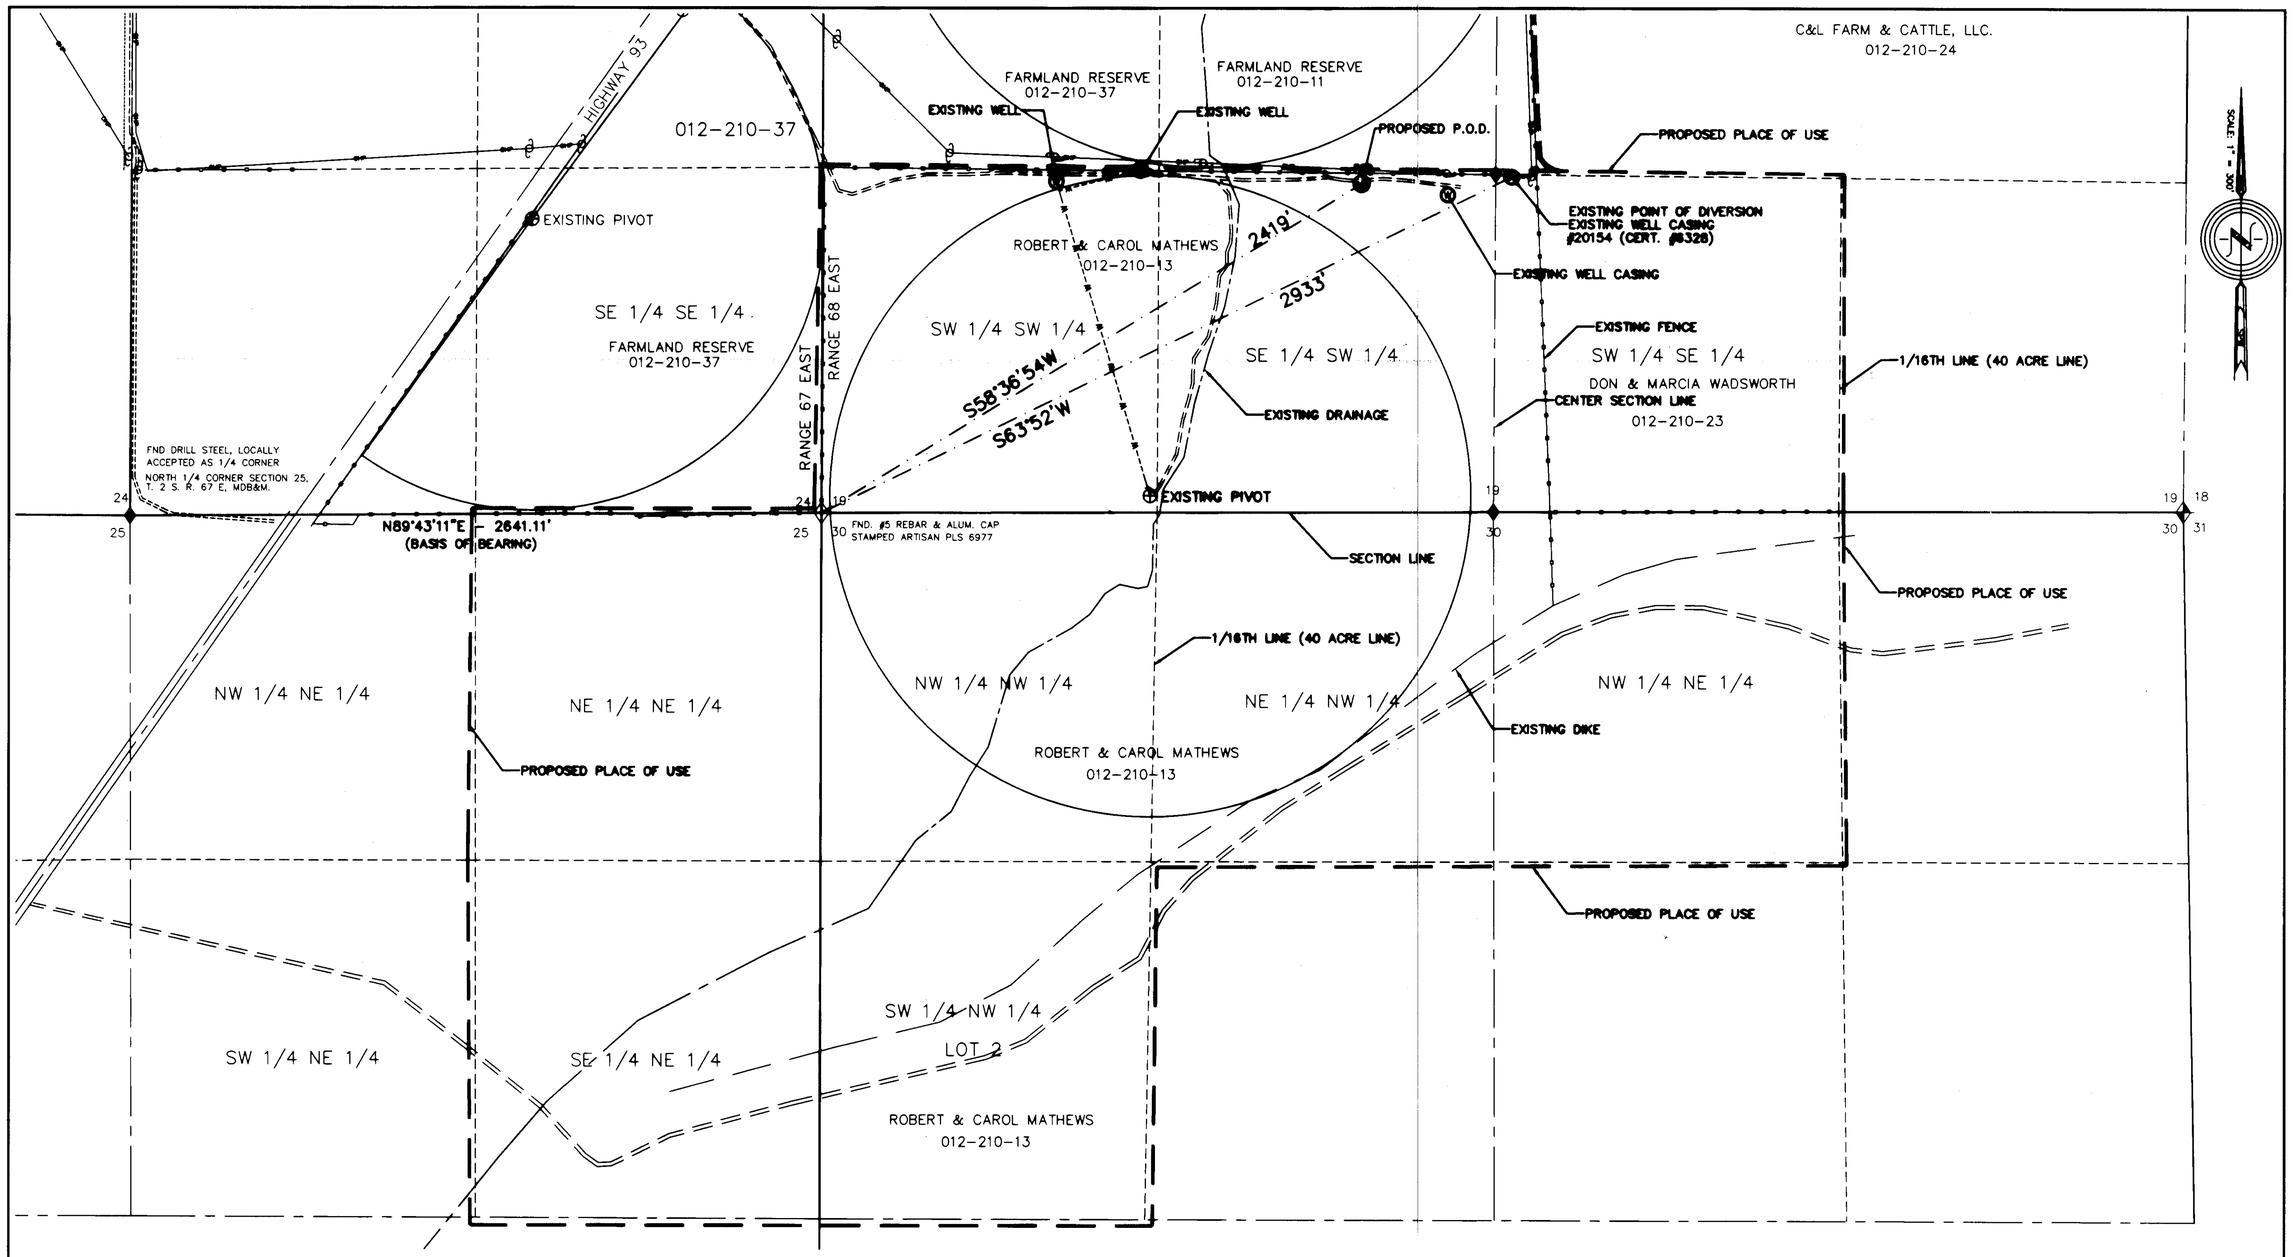

STATE OF UTAH S.S.
COUNTY OF WASHINGTON

I, SCOTT P. WOOLSEY, BEING FIRST DULY SWORN, DEPOSE AND SAY THAT THIS MAP, CONSISTING OF ONE (1) SHEET, HAS BEEN CORRECTLY DRAWN TO THE DESIGNATED SCALE FROM FIELD NOTES OF A SURVEY MADE BY ME, MAY 22, 2014. FOR ROBERT J. & CAROL J. MATHEWS. THAT IT TRULY AND CORRECTLY REPRESENTS THE PROPOSED LOCATION AND EXTEND OF THE WORKS USED TO DIVERT WATER FROM AN UNDERGROUND WELL LOCATED IN LINCOLN COUNTY, STATE OF NEVADA. FOR IRRIGATION PURPOSES UNDER PERMIT NO. 20154, CERTIFICATE #6328. THAT THE PROPOSED POINT OF DIVERSION, THE LOCATION, DESCRIPTION OF ALL MEASURING DEVICES, THE LOCATION AND EXTENT OF LANDS OWNED BY THE APPLICANT UPON WHICH WATER APPLIED UNDER PERMIT NO. 20154 IS USED.

Scott P. Woolsey
STATE WATER RIGHT SURVEYOR No. 1052 & PLS # 9996

SCOTT P. WOOLSEY No. 9996
5/30/14

SUBSCRIBED AND SWORN TO ME THIS 30th DAY OF May, 2014.

Kelly Butler
NOTARY PUBLIC IN AND FOR WASHINGTON COUNTY UTAH.

NOV. 7, 2016
MY COMMISSION EXPIRES:

LEGEND

- SECTION MONUMENT FOUND AS NOTED
- 1/4 SECTION OR 1/16TH MONUMENT FOUND AS NOTED
- POD — PROPOSED POINT OF DIVERSION
- W — EXISTING WELL
- SECTION LINE
- CENTER SECTION LINES
- 1/16TH SECTION LINE
- P.O.D. TIE
- PLACE OF USE
- W/L — WATER LINE

BASIS OF BEARING

THE BASIS OF BEARING IS: N89°43'11"E BETWEEN THE NORTH 1/4 CORNER OF SECTION 25 AND THE NORTHEAST CORNER OF SECTION 25, TOWNSHIP 2 SOUTH, RANGE 68 E. MDB&M.

GRAPHIC SCALE

300 0 150 300 600 1200

(IN FEET)
1 inch = 300 ft.

STATE ENGINEER'S USE 83877 T

6-10-2014 THE APPLICANT'S NAME IN THE TITLE BLOCK SHOULD BE ROBERT J. & CAROL L. MATHEWS.
THE BEARING FOR THE PROPOSED POD SHOULD READ S 58° 36' 54" W
SEE LETTER IN FILE DATED 6/9/14 SNC.
6/16/2014 Section corner should be labeled N/16 20TH not N/16 20TH

FILED
JUN 09 2014
STATE ENGINEER'S OFFICE

RECEIVED
2014 JUN -5 AM 11:41
STATE ENGINEERS OFFICE

MAP TO ACCOMPANY TEMPORARY APPLICATION TO CHANGE THE POINT OF DIVERSION & PLACE OF USE FOR IRRIGATION UNDER PERMIT #20154, CERTIFICATE #6328

FOR: IRRIGATION PURPOSES
BY: ROBERT J. & CAROL J. MATHEWS
FROM: UNDERGROUND

IN LINCOLN COUNTY, NEVADA

83877 T