T.2 N., R.58 E., M.D.B. & M.

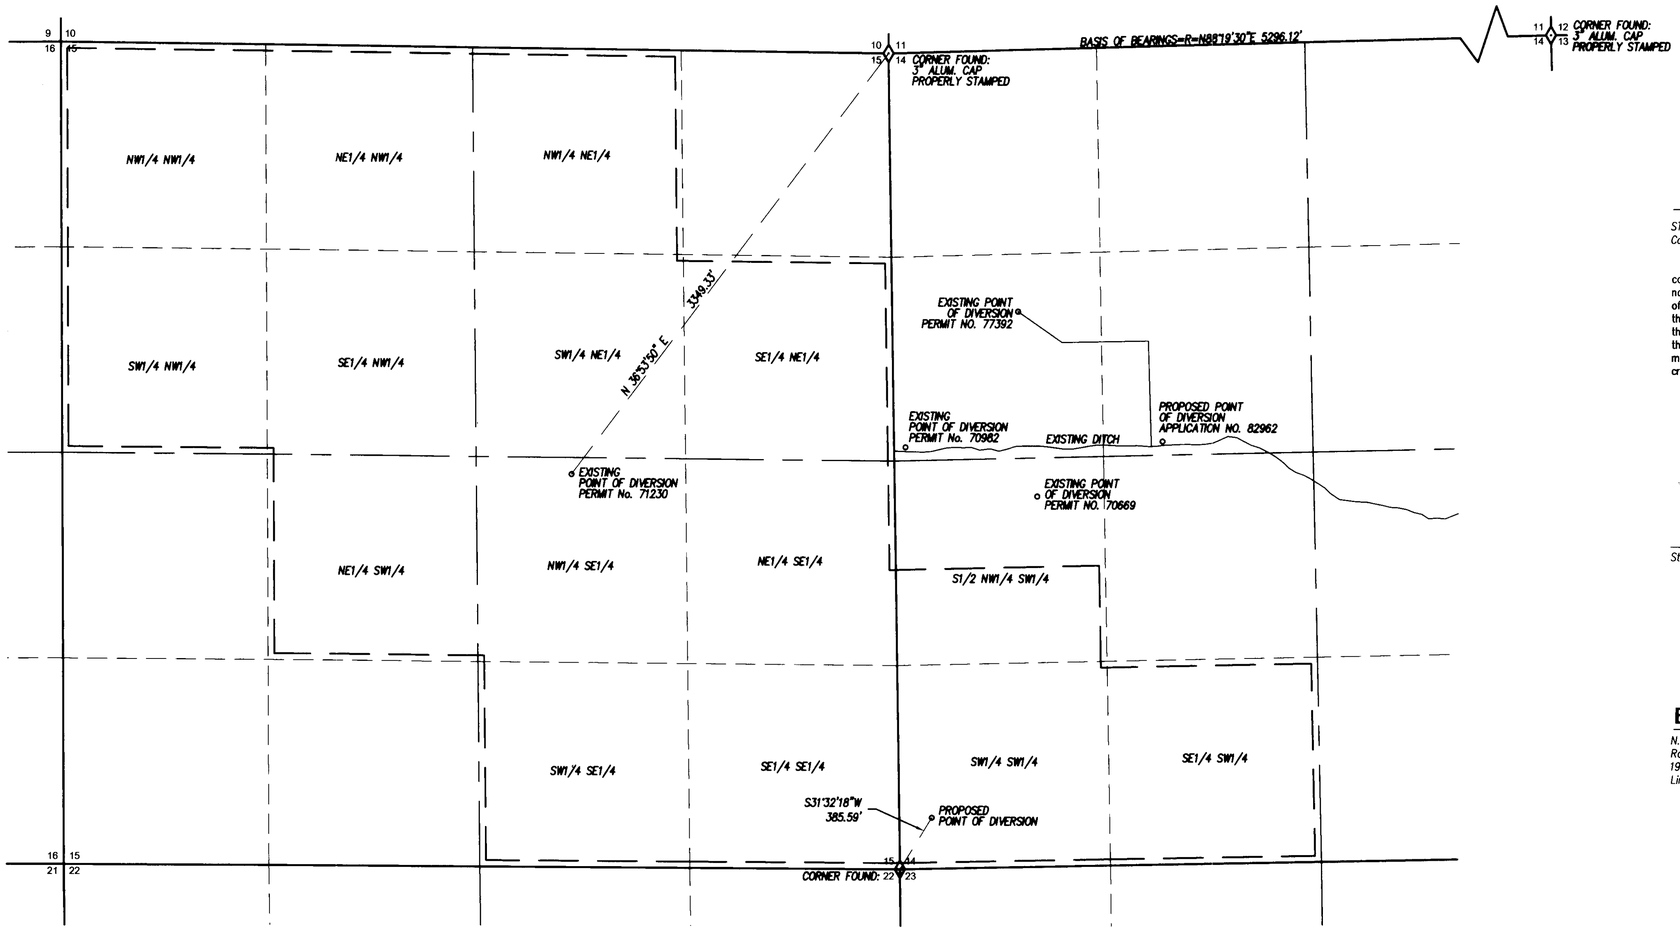

SURVEYOR'S CERTIFICATE

STATE OF NEVADA
County of White Pine } ss.

I, Emil W. Almberg, Jr., being first duly sworn, depose and say that this map, consisting of one sheet, has been correctly drawn to the designated scale from field notes of a survey made by me, or under my supervision and direction, on the 16th day of May, 2014; that it truly and correctly represents the proposed location and extent of the works used to divert water from an underground source, in Lincoln County, Nevada by the Triple Aught Foundation for industrial purposes. That the proposed point of diversion, the approximate location and size of the diverting channel or conduit, the place and manner of use, and the location and names of all other works or streams which are crossed by, or connected with the said works, are fully and correctly designated thereon.

7/29/14 EXP. 12/31/14

State Water Right Surveyor No. 1250

S.R. CESSFORD
NOTARY PUBLIC • STATE of NEVADA
White Pine County • Nevada
CERTIFICATE # • 12-6670-17
APPT. EXP. DECEMBER 22, 2015

Subscribed and sworn to before me this 29th day of July, 2014.

S.R. Cessford

Notary Public in and for White Pine County, Nevada.

BASIS OF BEARINGS

N. 88°19'30" E., being the North Line of Section 14, Township 2 North, Range 58 East, M.D.B. & M. as shown on Parcel Map Recorded March 25, 1998 under File No. 110745, Book Plat B, Page 98, in the Office of the Lincoln County Recorder.

0 1000 2000
500 500 1500
SCALE: 1" = 500'

LEGEND

PLACE OF USE = — — — —

BASIN JOB #1003008

Basin Engineering
Consulting Engineers & Land Surveyors
1070 E. Aultman Street, Ely, NV 89301
Phone: (775) 289-9800 Fax: (775) 289-9802

STATE ENGINEER'S USE 71230

FILED
AUG 05 2014
STATE ENGINEER'S OFFICE

MAP TO ACCOMPANY APPLICATION TO CHANGE POINT OF DIVERSION AND PLACE OF USE OF PERMIT 71230

FOR *INDUSTRIAL*

BY Triple Aught Foundation

FROM *UNDERGROUND*

IN LINCOLN COUNTY, NEVADA

83914