NORTHWEST QUARTER (NW 1/4) SECTION 8, T.21S.,R.54E., M.D.M., NYE COUNTY, NEVADA

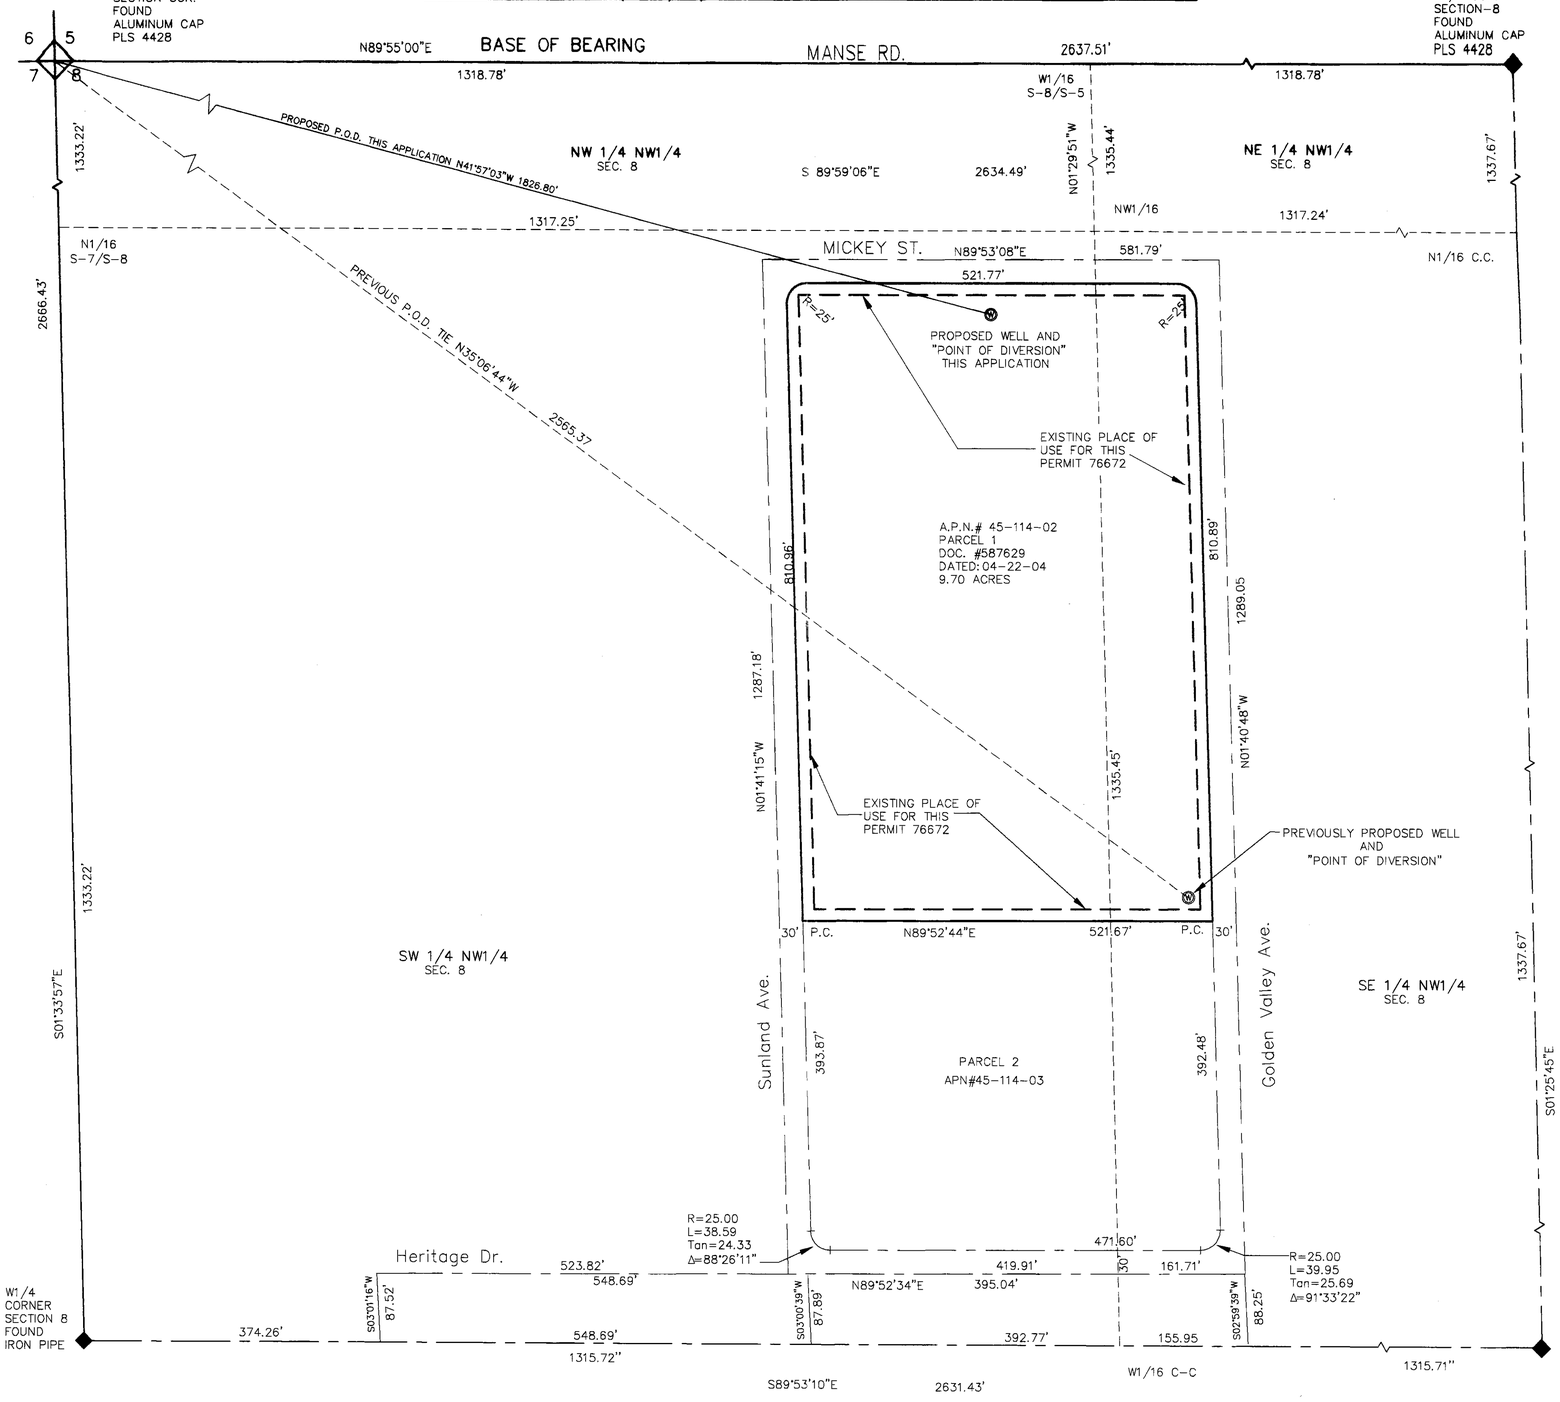

SURVEYOR'S CERTIFICATE:

STATE OF NEVADA }
COUNTY OF NYE } SS

I, DAVID A. RICHARDS, BEING FIRST DULY SWORN, DEPOSE AND SAY THAT THIS MAP, CONSISTING OF 1 SHEET, NUMBERED SHEET 1 OF 1, HAS BEEN CORRECTLY DRAWN TO THE DESIGNATED SCALE FROM FIELD NOTES OF A SURVEY PREVIOUSLY MADE BY ME, OR UNDER MY SUPERVISION AND DIRECTION, BETWEEN THE 8th OF SEPTEMBER, 2004 AND THE 12th OF SEPTEMBER, 2004; THAT IT TRULY AND CORRECTLY REPRESENTS THE PROPOSED LOCATION AND EXTENT OF THE WORKS USED TO DIVERT WATER FROM UNDERGROUND, IN THE COUNTY OF NYE, STATE OF NEVADA, BY BLAIR A. IVERSEN AND DEYANIRA C. IVERSEN, H/W AS JOINT TENANTS FOR IRRIGATION AND DOMESTIC USE PURPOSES. THAT THE NEWLY PROPOSED POINT OF DIVERSION, THE APROXIMATE LOCATION AND SIZE OF ANY DIVERTING CHANNEL OR OTHER WORKS OR STREAMS WHICH ARE CROSSED BY, OR CONNECTED WITH THE SAID WORKS, ARE FULLY AND CORRECTLY DESIGNATED THEREON.

David A. Richards
DAVID A. RICHARDS, NEVADA PLS 10026
WATER RIGHT SURVEYOR No. 1271

PROFESSIONAL LAND SURVEYOR
DAVID A. RICHARDS
No. 10026
EXP. 12/31/15
STATE OF NEVADA

SUBSCRIBED AND SWORN TO BEFORE ME
THIS 18th DAY OF SEPTEMBER, 2014.
Deborah J. Mallory
NOTARY PUBLIC IN AND FOR NYE COUNTY, NEVADA
MY COMMISSION EXPIRES NOVEMBER 18, 2017.

DEBORAH J. MALLORY
NOTARY PUBLIC
STATE OF NEVADA
APPT. No. 13-12201-1
COUNTY OF CLARK
MY APPT. EXPIRES NOV. 18, 2017

REFERENCE

1. PARCEL MAP FILE #587629 DATED: 11/11/2003
2. "SUNLAND ESTATES" FILE #36128 DATED: 02/21/1973

BASIS OF BEARING

N89°55'00"E BEING THE BEARING OF THE NORTH LINE OF THE NW 1/4 OF SEC. 8 OF "SUNLAND ESTATES" SUB. FILE No. 36128 DATED 02/21/1973, IN THE OFFICE OF THE RECORDER, NYE COUNTY, NEVADA.

GRAPHIC SCALE
100 0 50 100 200 400
(IN FEET)
1 inch = 100 ft.

CIVILWISE SERVICES
1191 W. BETTY AVE., PAHRUMP, NEV. 89060 (775) 751-1413

MAP IN SUPPORT OF
APPLICATION TO CHANGE P.O.D.
FOR PERMIT 76672
NYE COUNTY, NEVADA

PREPARED FOR:
BLAIR A. AND DEYANIRA C. IVERSEN

SCALE:	SHEET	JOB NUMBER:
1" = 100'	1 OF 1	0614-13

STATE ENGINEER'S USE

84124
FILED
SEP 22 2014
STATE ENGINEER'S OFFICE

MAP TO ACCOMPANY APPLICATION TO
CHANGE THE POINT OF DIVERSION AS APPROPRIATED
UNDER PERMIT # 76672
FOR IRRIGATION AND DOMESTIC USE PURPOSES
BY BLAIR A. IVERSEN AND DEYANIRA C. IVERSEN,
HUSBAND AND WIFE AS JOINT TENANTS
FROM "UNDERGROUND"
IN NYE COUNTY, NEVADA

84124