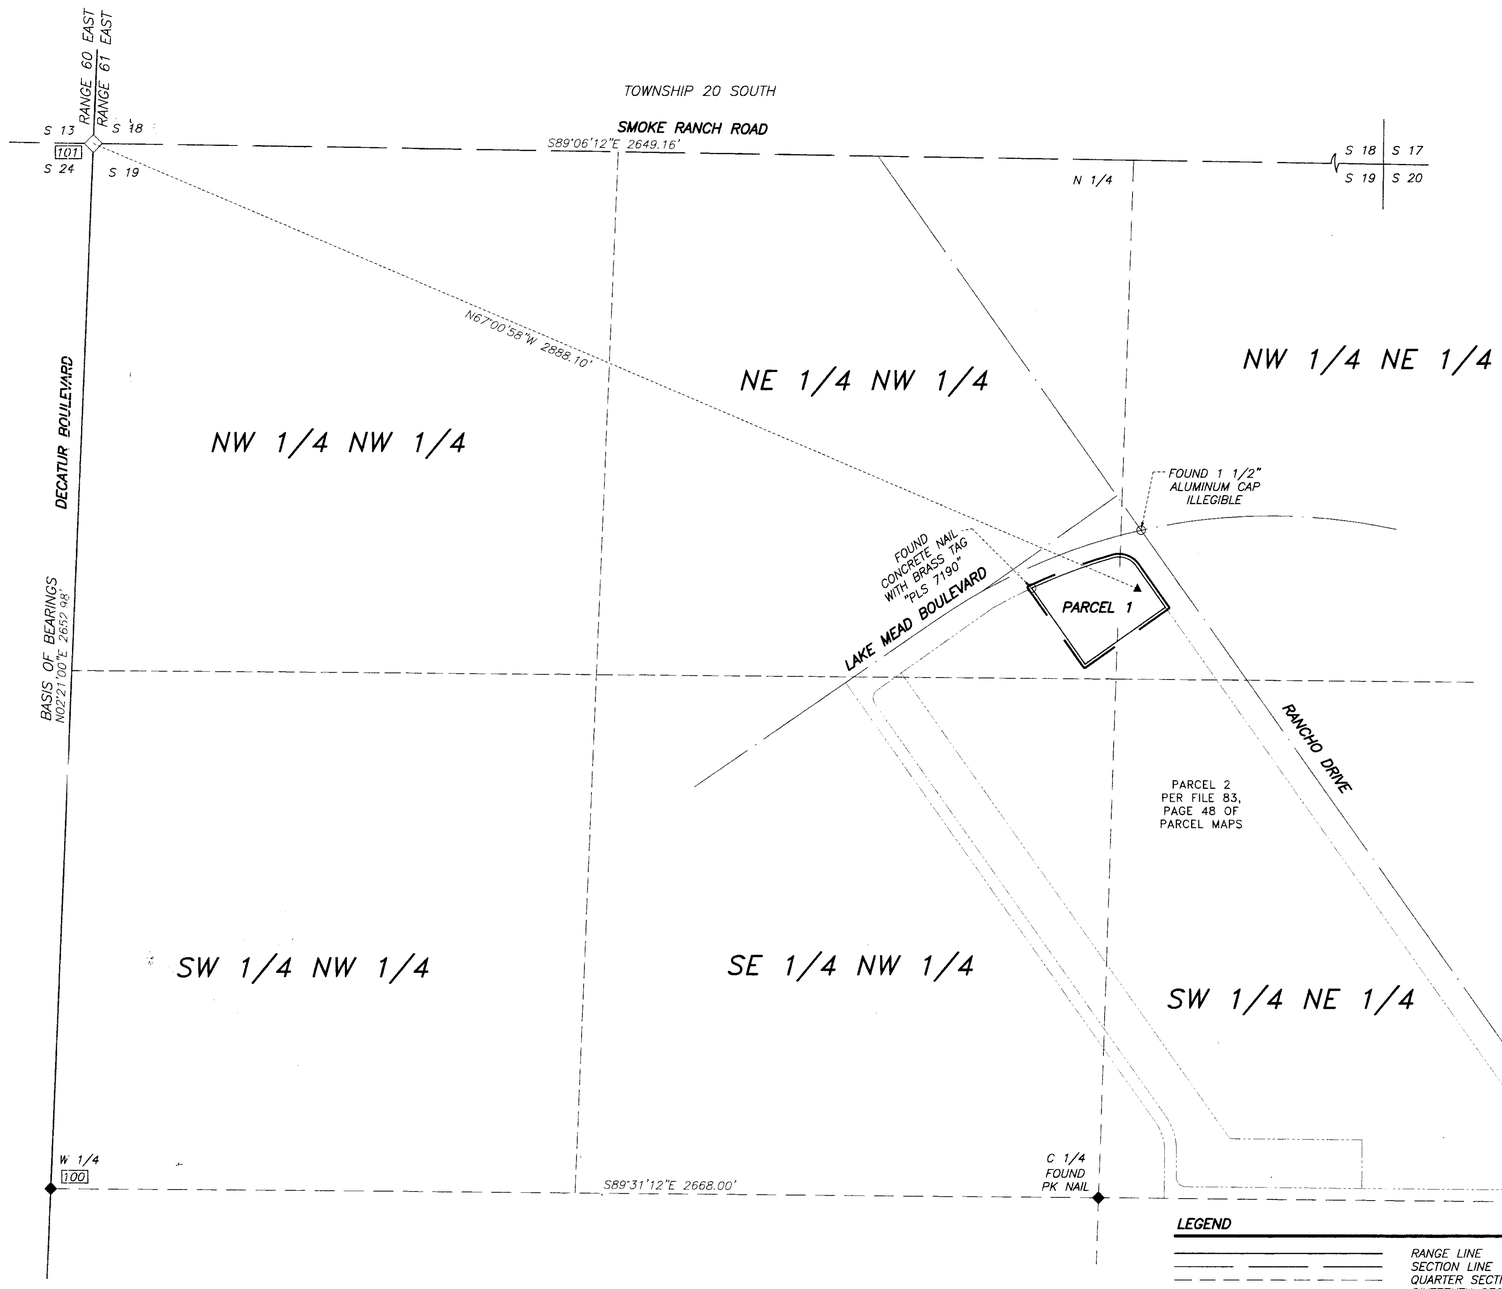

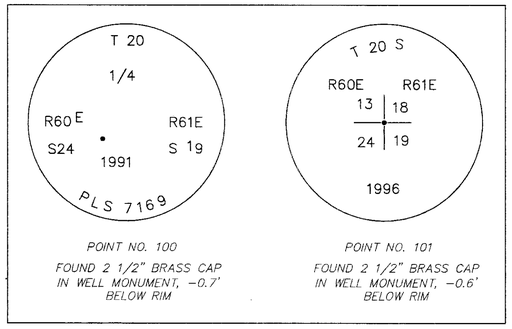

POINT NO. 100
FOUND 2 1/2" BRASS CAP IN WELL MONUMENT, -0.7' BELOW RIM

POINT NO. 101
FOUND 2 1/2" BRASS CAP IN WELL MONUMENT, -0.6' BELOW RIM

STATE OF NEVADA
COUNTY OF CLARK } SS

I, JEFFREY C. MILLER, BEING FIRST DULY SWORN, DEPOSE AND SAY THAT SITE INSPECTIONS HAVE BEEN MADE BY ME, OR UNDER MY DIRECT SUPERVISION AND DIRECTION, ON AUGUST 21, 2014, THAT THE LOCATION OF EACH REFERENCE MONUMENT HAS BEEN VERIFIED BY SITE INSPECTION; THAT THE POINT OF DIVERSION AND PLACE OF USE SITES HAVE BEEN INSPECTED; THAT THIS MAP, CONSISTING OF ONE SHEET, HAS BEEN CORRECTLY DRAWN TO THE DESIGNATED SCALE FROM SURVEYING CALCULATION NOTES PREPARED BY ME, OR UNDER MY SUPERVISION AND DIRECTION, RELYING UPON ANALYSIS OF RECORDED SURVEY MAPS IN THE OFFICE OF THE COUNTY RECORDER, CLARK COUNTY, NEVADA AND MAPS IN THE OFFICE OF THE STATE ENGINEER OF NEVADA; THAT THIS MAP TRULY AND CORRECTLY REPRESENTS THE PROPOSED LOCATION AND EXTENT OF THE WORKS USED TO DIVERT WATER FROM AN UNDERGROUND SOURCE IN CLARK COUNTY, NEVADA, BY SLOTS UNLIMITED, INC., FOR ENVIRONMENTAL PURPOSES. THAT THE PROPOSED POINT OF DIVERSION, PLACE OF USE MANNER OF USE, AND THE LOCATION AND NAMES OF ALL OTHER WORKS OR STREAMS WHICH ARE CROSSED BY OR CONNECTED WITH SAID WORKS, ARE FULLY AND CORRECTLY DESIGNATED HEREON.

Jeff Miller
STATE WATER RIGHT SURVEYOR NO. 1267, PROFESSIONAL LAND SURVEYOR NO. 21266

SUBSCRIBED AND SWORN TO BEFORE ME THIS 6th DAY OF November, 2014.

Kristen J Bowen
NOTARY PUBLIC IN AND FOR CLARK COUNTY, NEVADA
MY COMMISSION EXPIRES May 16, 2018.

KRISTEN J BOWEN
NOTARY PUBLIC
STATE OF NEVADA
APPT. NO. 14-15780-1
MY APPT. EXPIRES MAY 16, 2018

STATE OF NEVADA
JEFFREY C. MILLER
Exp: 12/31/15
No.21266
PROFESSIONAL LAND SURVEYOR
Jeff Miller
11/6/2014

MAP REFERENCES

FILE 50, PAGE 27 OF PARCEL MAPS
FILE 83, PAGE 48 OF PARCEL MAPS
FILE 76, PAGE 05 OF SURVEYS

SURVEY NOTE:

1) POINT OF DIVERSION = RW-1
MANNER OF USE = ENVIRONMENTAL
PLACE OF USE = PARCEL 1 OF FILE 83, PAGE 48 OF PARCEL MAPS, CONTAINING 51,031 SQUARE FEET, (1.17 ACRES) AND LYING WITHIN THE NW 1/4 NE 1/4 AND THE NE 1/4 NW 1/4 SECTION 19, TOWNSHIP 20 SOUTH, RANGE 61 EAST, M.D.M., CLARK COUNTY, NEVADA.

2) OWNER OF RECORD FOR PARCEL 1 IS BRIDGE CORNER STONE, LLC.

BASIS OF BEARINGS

NORTH 02°21'00" EAST, BEING THE BEARING OF THE WEST LINE OF THE NORTHWEST QUARTER (NW 1/4) OF SECTION 19, TOWNSHIP 20 SOUTH, RANGE 61 EAST, M.D.M., CLARK COUNTY, NEVADA, AS SHOWN BY MAP THEREOF ON FILE IN FILE 50, PAGE 27 OF PARCEL MAPS IN THE CLARK COUNTY RECORDER'S, CLARK COUNTY, NEVADA.

N

0 100 200 400
(IN FEET)
1 INCH = 200 FT.

LEGEND

- RANGE LINE
- SECTION LINE
- QUARTER SECTION LINE
- SIXTEENTH SECTION LINE
- PLACE OF USE
- ADJACENT PROPERTY LINE
- ROAD CENTERLINE
- FOUND SECTION CORNER AS DESCRIBED
- FOUND QUARTER CORNER AS DESCRIBED
- FOUND MONUMENT AS DESCRIBED
- POINT OF DIVERSION RW-1
- 100 MONUMENT POINT NUMBER

WALLACE · MORRIS
SURVEYING, INC.
LAND SURVEY CONSULTING
5740 SOUTH ARVILLE STREET, #206
LAS VEGAS, NEVADA 89118
PH:702.212.3967 FX:702.212.3963

STATE ENGINEER'S USE

FILED
NOV 12 2014

MAP TO ACCOMPANY AN APPLICATION TO APPROPRIATE WATER FOR ENVIRONMENTAL PURPOSES BY SLOTS UNLIMITED, INC., FROM AN UNDERGROUND SOURCE IN CLARK COUNTY, NEVADA.

LYING WITHIN THE NE 1/4 OF THE NW 1/4 AND THE NW 1/4 OF THE NE 1/4 OF SECTION 19, T. 20 S. R. 61 E., M.D.M., CLARK COUNTY, NEVADA

84322E