SHEET NO. 1 OF 1 SHEETS.

HIGH DESERT ENGINEERING LLC

CONSULTING ENGINEERING & SURVEYING
640 IDAHO STREET
ELKO, NEVADA 89801
(775) 738-4053

W214024

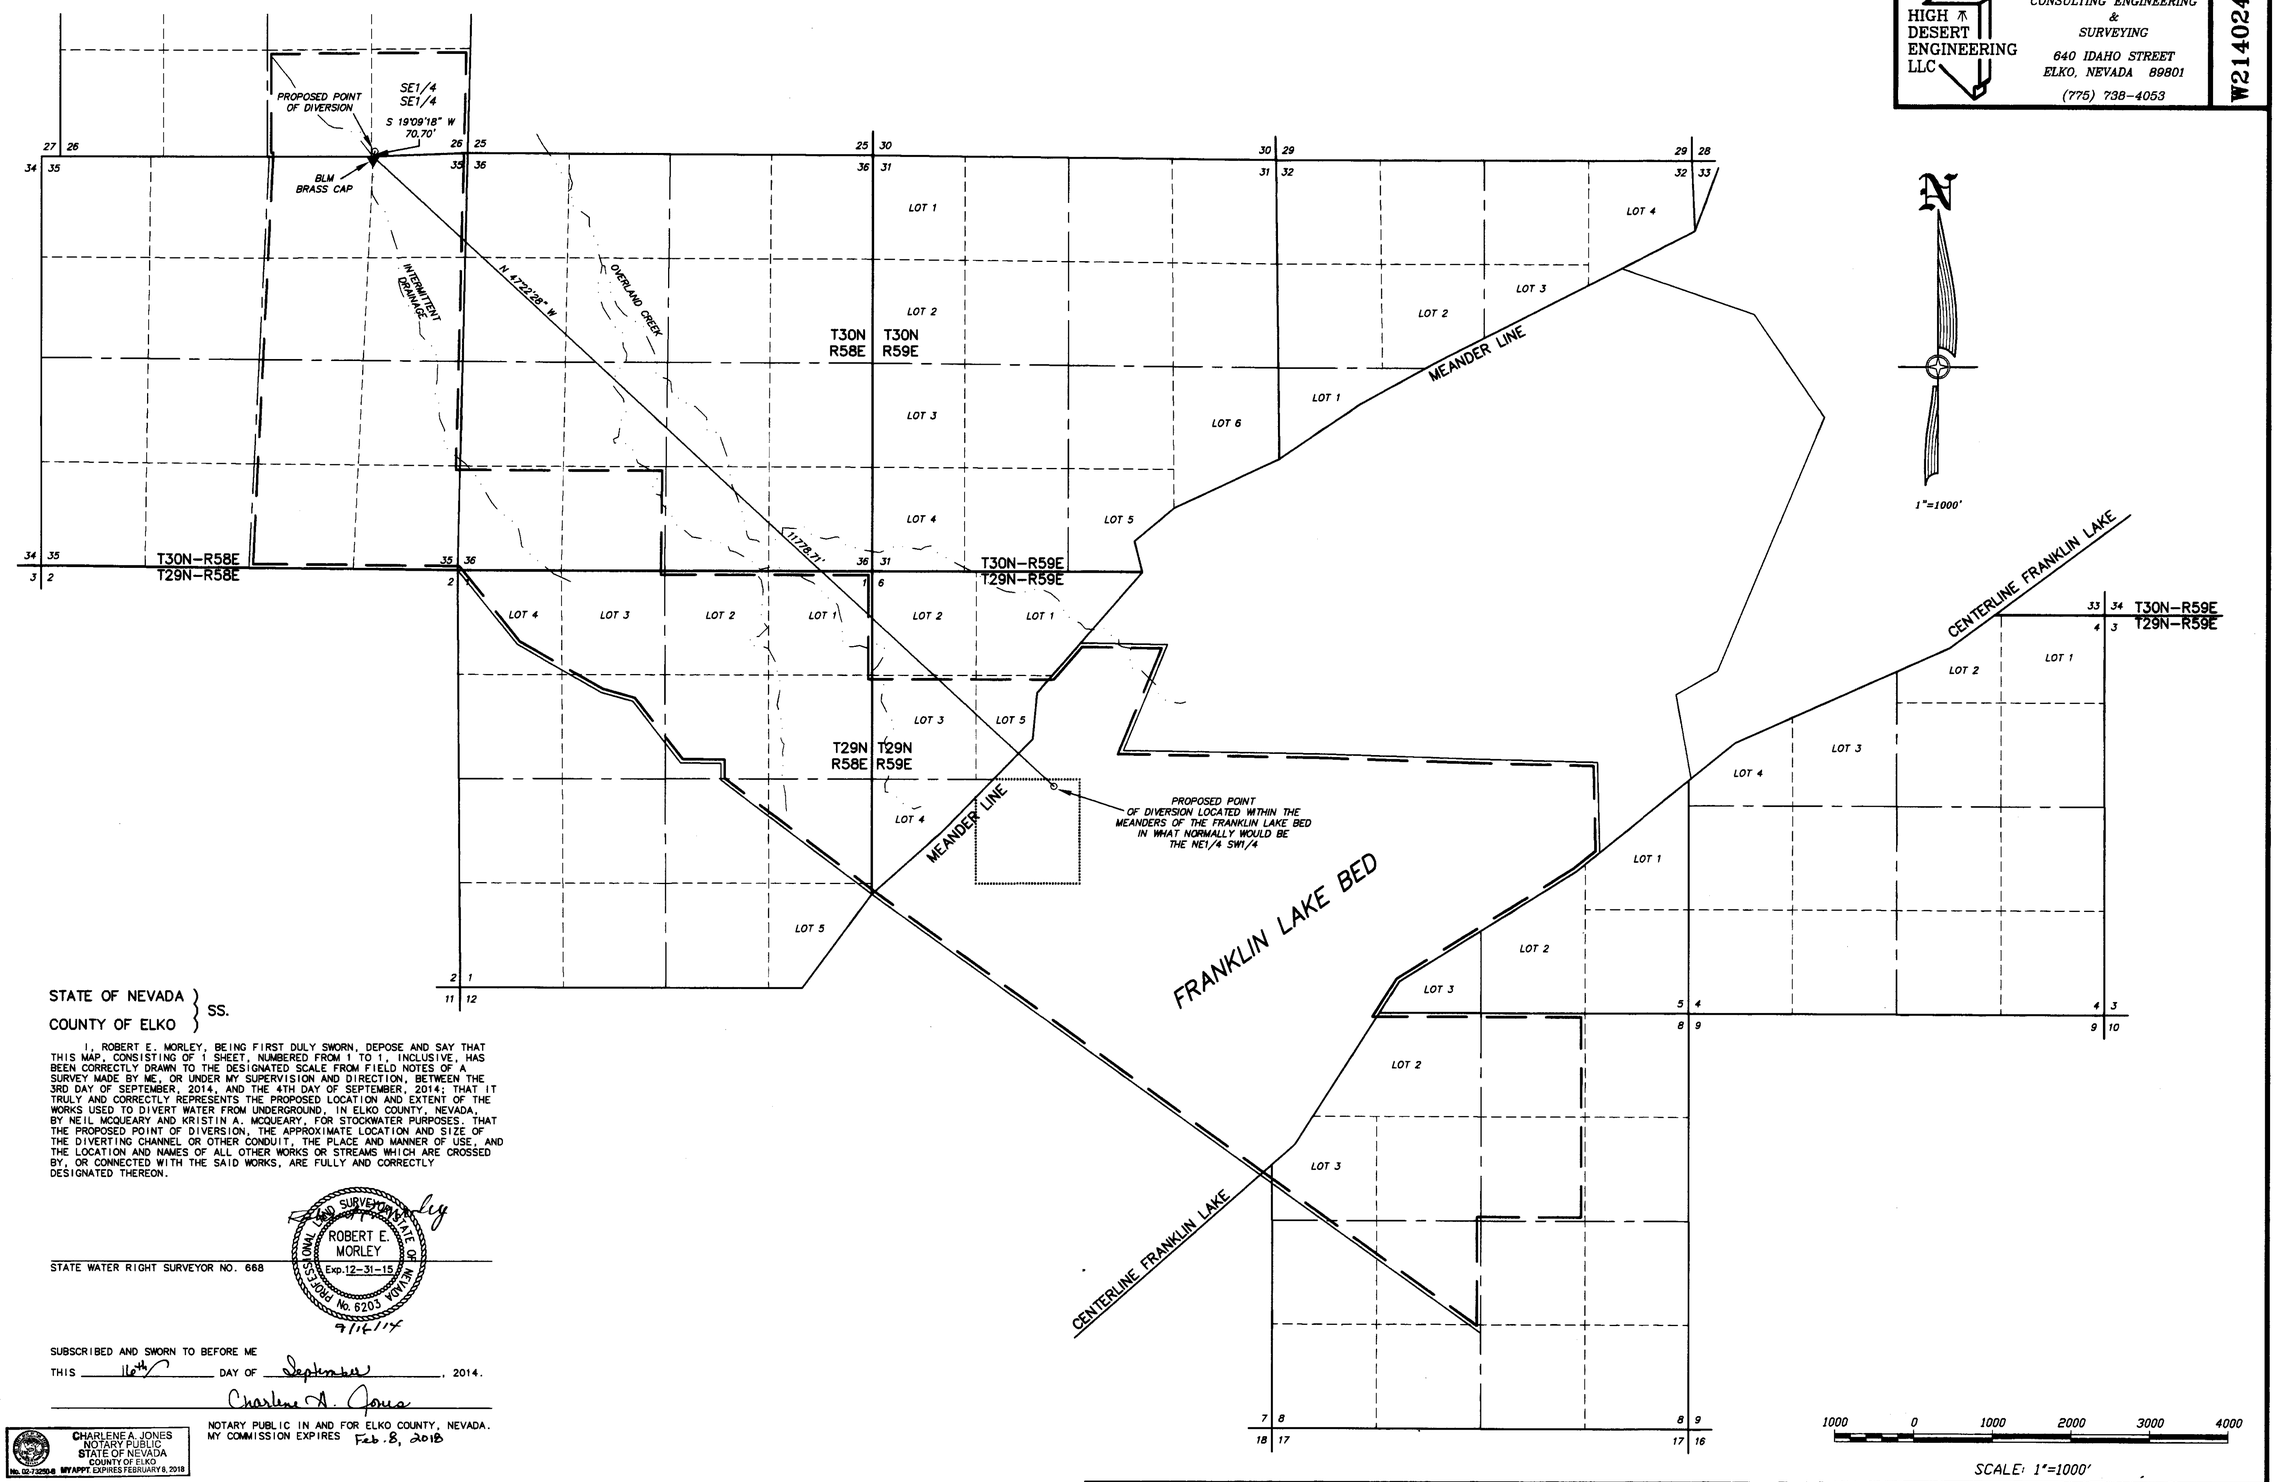

STATE OF NEVADA }
COUNTY OF ELKO } SS.

I, ROBERT E. MORLEY, BEING FIRST DULY SWORN, DEPOSE AND SAY THAT THIS MAP, CONSISTING OF 1 SHEET, NUMBERED FROM 1 TO 1, INCLUSIVE, HAS BEEN CORRECTLY DRAWN TO THE DESIGNATED SCALE FROM FIELD NOTES OF A SURVEY MADE BY ME, OR UNDER MY SUPERVISION AND DIRECTION, BETWEEN THE 3RD DAY OF SEPTEMBER, 2014, AND THE 4TH DAY OF SEPTEMBER, 2014; THAT IT TRULY AND CORRECTLY REPRESENTS THE PROPOSED LOCATION AND EXTENT OF THE WORKS USED TO DIVERT WATER FROM UNDERGROUND, IN ELKO COUNTY, NEVADA, BY NEIL MCQUEARY AND KRISTIN A. MCQUEARY, FOR STOCKWATER PURPOSES. THAT THE PROPOSED POINT OF DIVERSION, THE APPROXIMATE LOCATION AND SIZE OF THE DIVERTING CHANNEL OR OTHER CONDUIT, THE PLACE AND MANNER OF USE, AND THE LOCATION AND NAMES OF ALL OTHER WORKS OR STREAMS WHICH ARE CROSSED BY, OR CONNECTED WITH THE SAID WORKS, ARE FULLY AND CORRECTLY DESIGNATED THEREON.

PROFESSIONAL LAND SURVEYOR STATE OF NEVADA
ROBERT E. MORLEY
Exp. 12-31-15
No. 6203

STATE WATER RIGHT SURVEYOR NO. 668

9/16/14

SUBSCRIBED AND SWORN TO BEFORE ME
THIS 16th DAY OF September, 2014.

Charlene A. Jones

CHARLENE A. JONES
NOTARY PUBLIC
STATE OF NEVADA
COUNTY OF ELKO
No. 02-72250-6 MY APPT. EXPIRES FEBRUARY 6, 2018

NOTARY PUBLIC IN AND FOR ELKO COUNTY, NEVADA.
MY COMMISSION EXPIRES Feb. 8, 2018

BASIS OF BEARINGS: G.P.S. WITH THE ACCURACY OF 1 CENTIMETER +/- 2 PARTS PER MILLION HORIZONTAL. DATUM USED WAS WGS84.

LEGEND

▼ = FOUND 1/16TH CORNER AS NOTED.

— — — — = PROPOSED PLACE OF USE.

STATE ENGINEERS USE

84375, 84376

FILED
SEP 22 2014
STATE ENGINEER'S OFFICE

MAP TO ACCOMPANY APPLICATION TO APPROPRIATE WATER
FOR STOCKWATER USE
BY NEIL MCQUEARY AND KRISTIN A. MCQUEARY
FROM UNDERGROUND
IN ELKO COUNTY, NEVADA

84422T 84421T 84376 84375