STATE OF NEVADA
COUNTY OF WASHOE

I, CONN DAVIS BEING FIRST DULY SWORN DO DEPOSE AND SAY THAT THIS MAP CONSISTING OF ONE SHEET HAS BEEN CORRECTLY DRAWNTO THE DESIGNATED SCALE FROM FIELD NOTES OF A SURVEY MADE UNDER MY SUPERVISION AND WAS COMPLETED ON 05-27-2014 AND THAT IT CORRECTLY REPRESENTS THE LOCATION AND THE EXISTING EXTENT OF THE WORKS TO BE USED TO DIVERT WATER FROM CCC, DIVINE, HORSE CANYON, & TOM SPRINGS, WASHOE COUNTY, STATE OF NEVADA, BY HOME CAMP CABIN, LLC

FOR STOCKWATER
THAT THE POINTS OF DIVERSION AND LOCATIONS OF USE ARE FULLY AND CORRECTLEY SHOWN.

Conn Davis
CONN DAVIS (NEVADA STATE WATER RIGHTS SURVEYOR # 835)

SUBSCRIBED AND SWORN TO BEFORE ME THIS 20 DAY OF October 2014,
BY CONN DAVIS, NV PLS-7880, NV WATER-835

Janice A. Willhite
NOTARY PUBLIC IN AND FOR THE COUNTY OF WASHOE, STATE OF NEVADA

MY COMMISSION EXPIRES ON Aug. 19, 2017

PROFESSIONAL LAND SURVEYOR STATE OF NEVADA
CONN DAVIS
Exp: 12/31/14
10/20/14
No. 7880

JANICE A. WILLHITE
NOTARY PUBLIC
STATE OF NEVADA
No. 04-92966-12 My Appt. Exp. Aug. 19, 2017

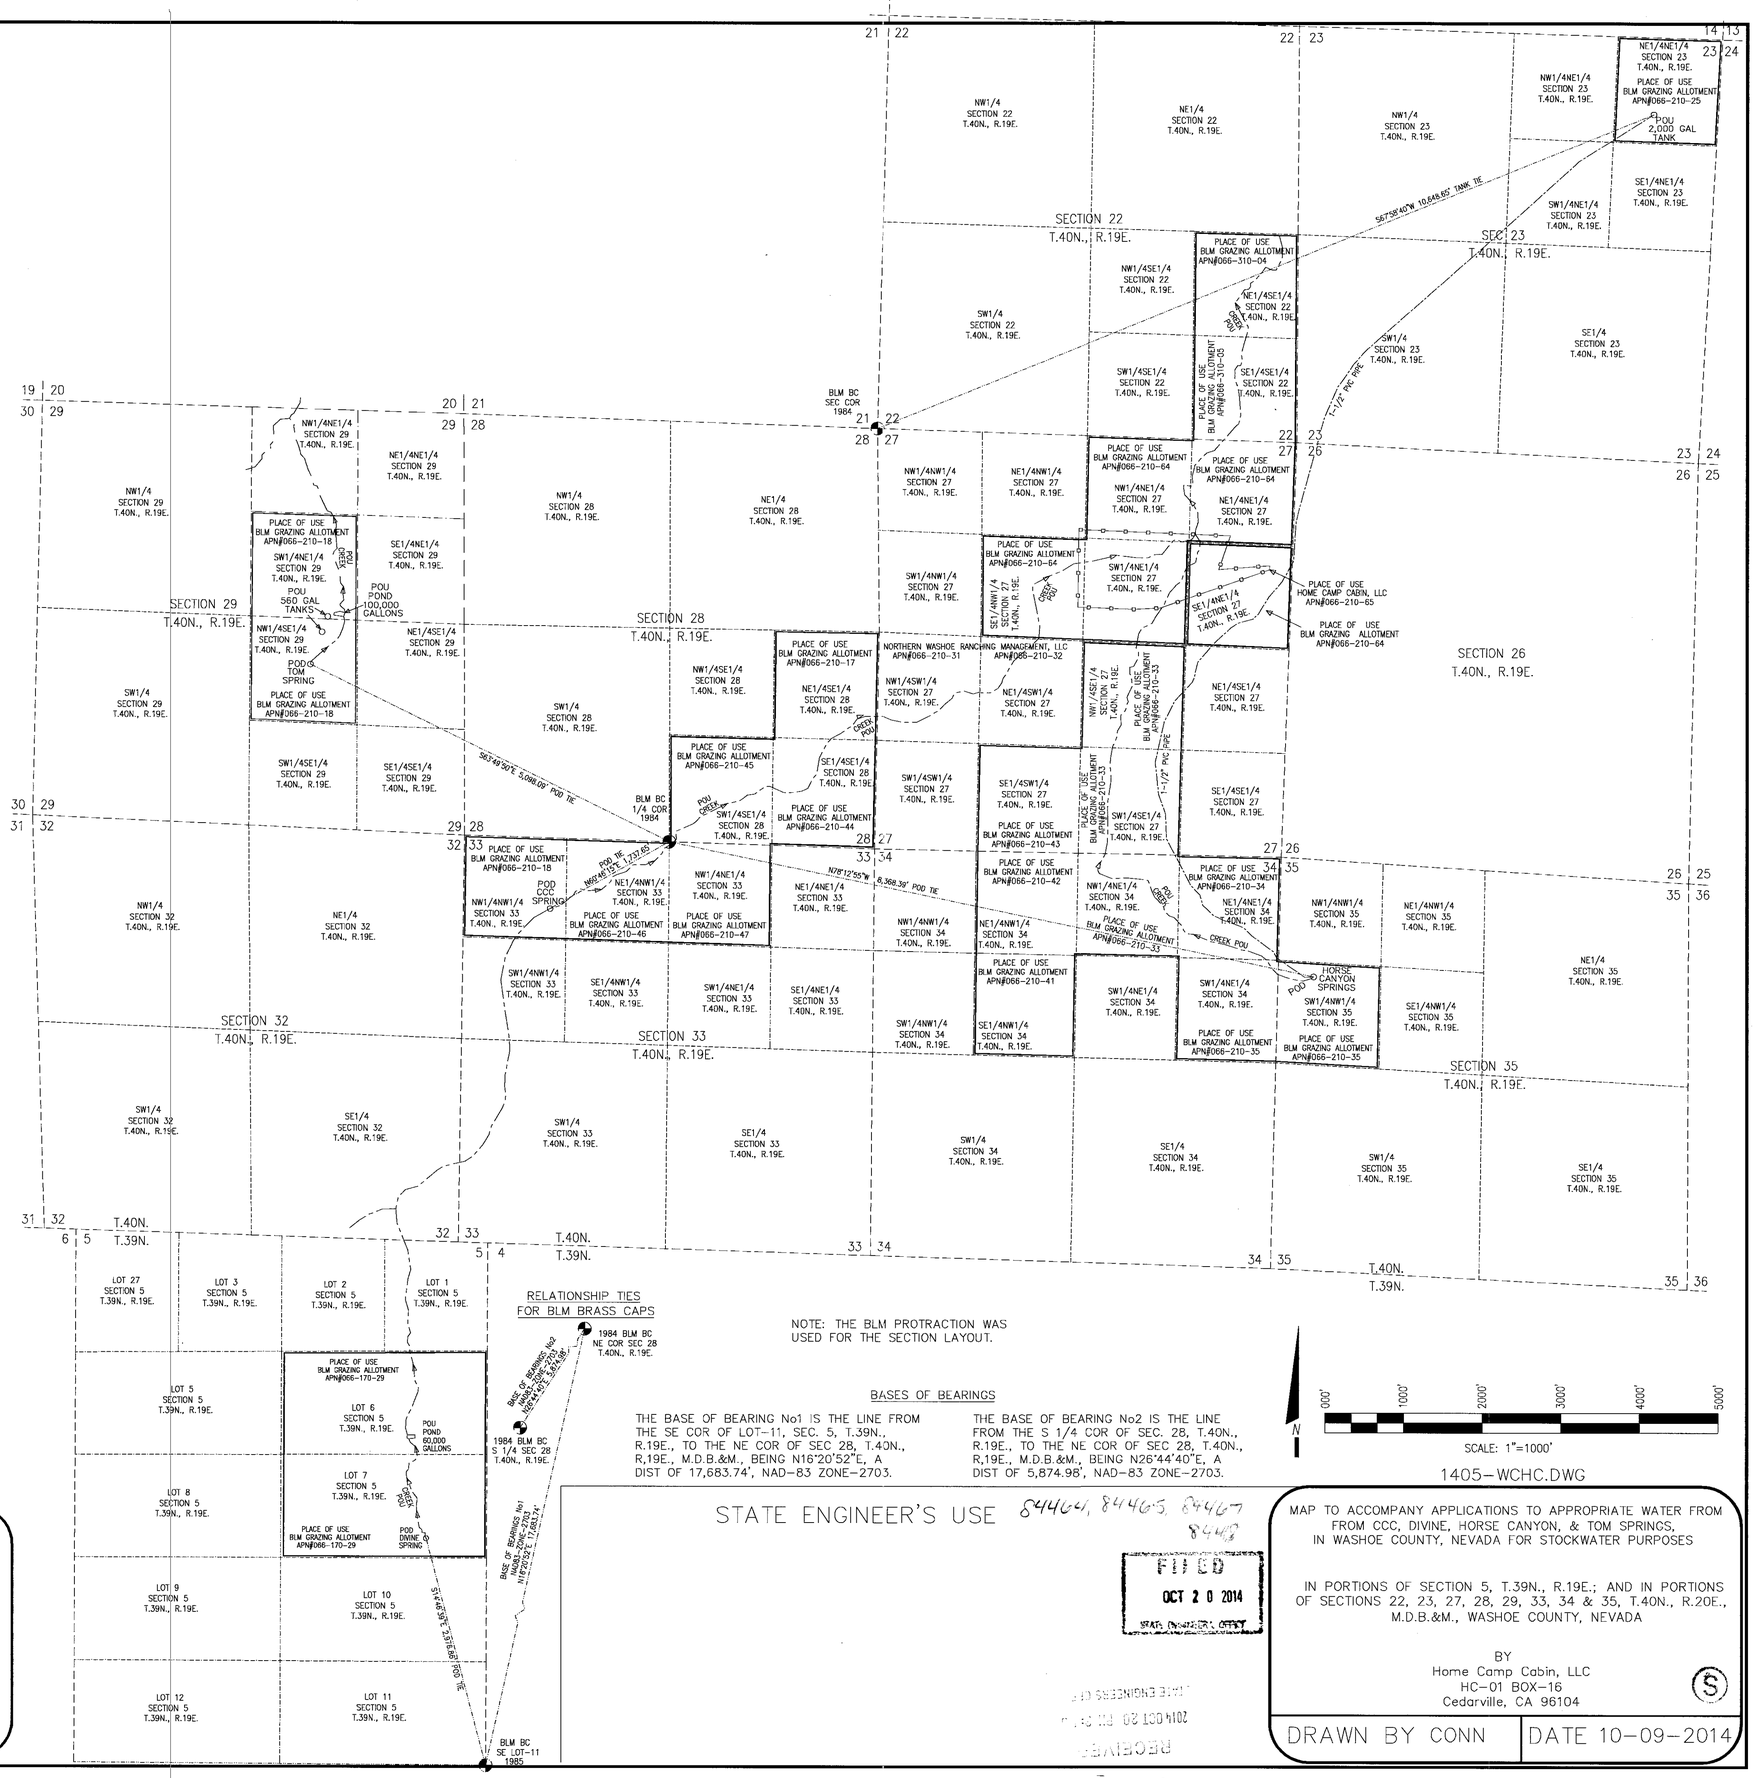

RELATIONSHIP TIES FOR BLM BRASS CAPS

1984 BLM BC NE COR SEC 28 T.40N., R.19E.

1984 BLM BC S 1/4 SEC 28 T.40N., R.19E.

NOTE: THE BLM PROTRACTION WAS USED FOR THE SECTION LAYOUT.

BASES OF BEARINGS

THE BASE OF BEARING No1 IS THE LINE FROM THE SE COR OF LOT-11, SEC. 5, T.39N., R.19E., TO THE NE COR OF SEC 28, T.40N., R,19E., M.D.B.&M., BEING N16°20'52"E, A DIST OF 17,683.74', NAD-83 ZONE-2703.

THE BASE OF BEARING No2 IS THE LINE FROM THE S 1/4 COR OF SEC. 28, T.40N., R.19E., TO THE NE COR OF SEC 28, T.40N., R,19E., M.D.B.&M., BEING N26°44'40"E, A DIST OF 5,874.98', NAD-83 ZONE-2703.

N

0' 1000' 2000' 3000' 4000' 5000'

SCALE: 1"=1000'

1405-WCHC.DWG

LEGEND

- BLM BRASS CAP
- DIVERSION POINTS
- SECTION LINES
- QTR SECTION LINES
- 16TH SECTION LINES
- TIES TO BRASS CAPS
- 1-1/2" PVC PIPELINE
- DRAINAGES / CREEKS
- PLACE OF USE BOUNDARIES

CLD SURVEYING

WATER RIGHTS & LAND

P. O. BOX 3876
INCLINE VILLAGE, NEVADA 89450
CONN DAVIS, Surveyor Phone 1-775-831-7539

STATE ENGINEER'S USE 84464, 84465, 84467, 84468

FILED
OCT 20 2014
STATE ENGINEER'S OFFICE

RECEIVED
2014 OCT 20 AM 10:47
STATE ENGINEERS OFF

MAP TO ACCOMPANY APPLICATIONS TO APPROPRIATE WATER FROM FROM CCC, DIVINE, HORSE CANYON, & TOM SPRINGS, IN WASHOE COUNTY, NEVADA FOR STOCKWATER PURPOSES

IN PORTIONS OF SECTION 5, T.39N., R.19E.; AND IN PORTIONS OF SECTIONS 22, 23, 27, 28, 29, 33, 34 & 35, T.40N., R.20E., M.D.B.&M., WASHOE COUNTY, NEVADA

BY
Home Camp Cabin, LLC
HC-01 BOX-16
Cedarville, CA 96104

DRAWN BY CONN | DATE 10-09-2014

V10764 V10763 84468 84467 84465 84464